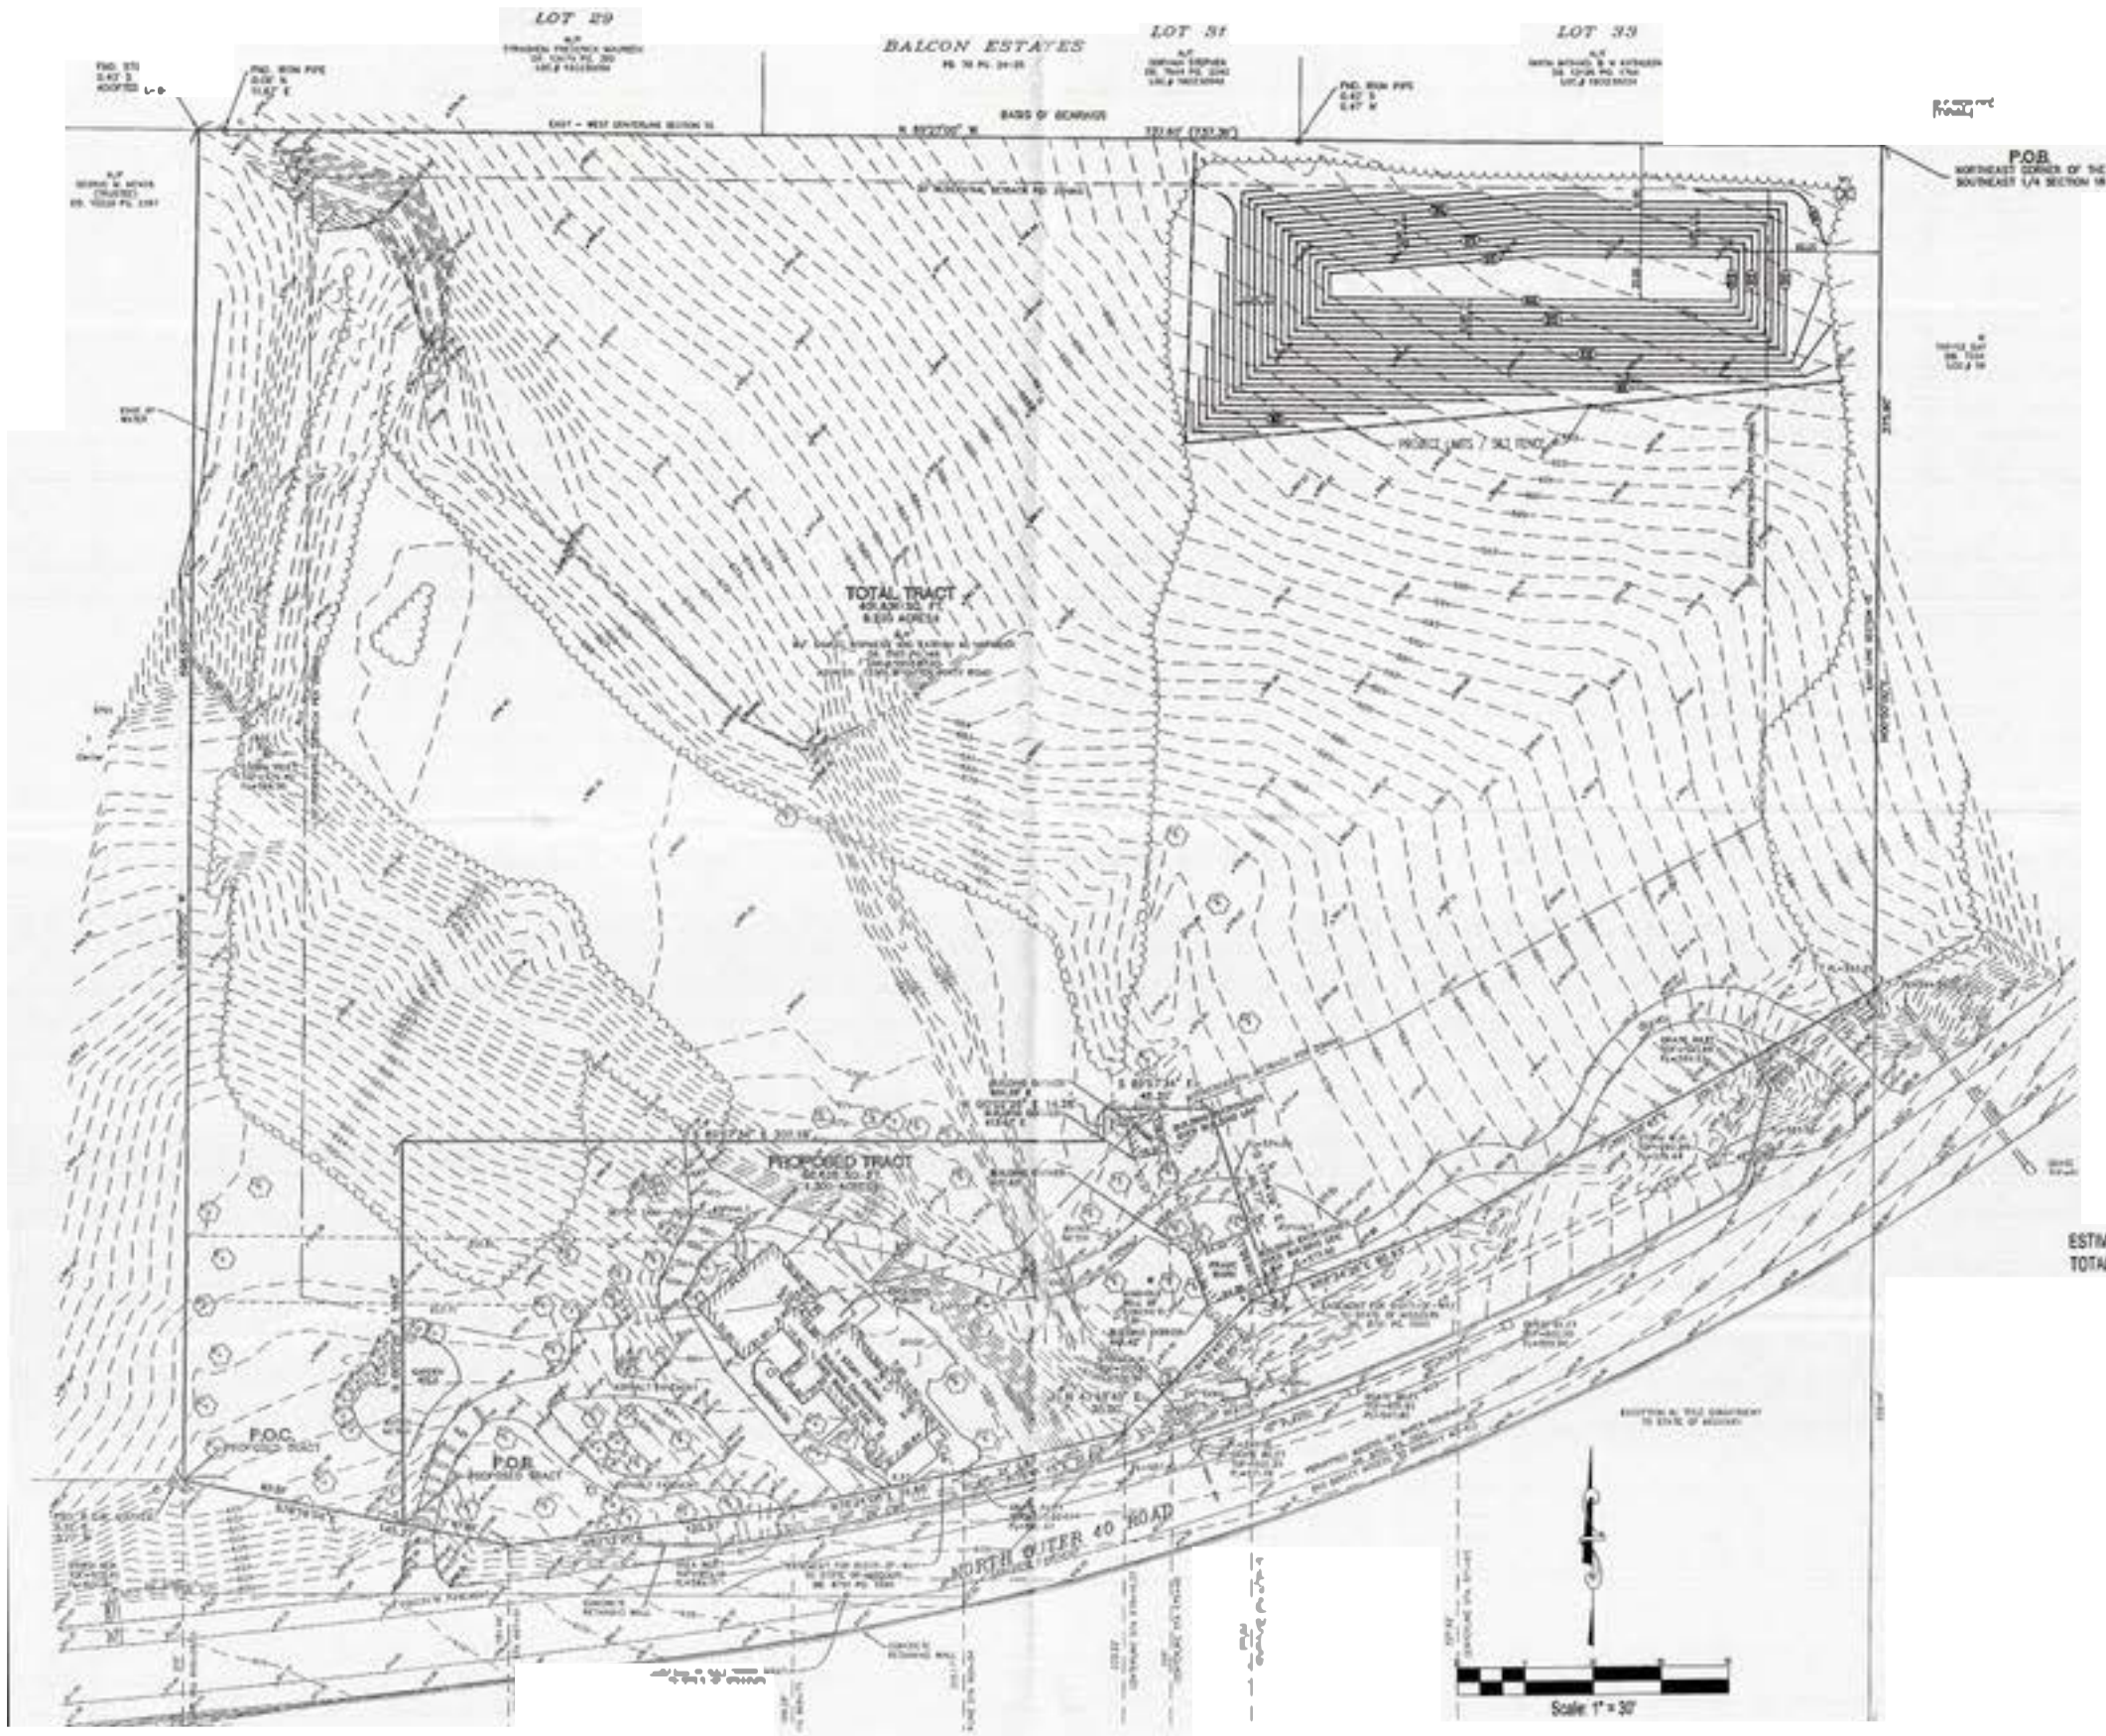
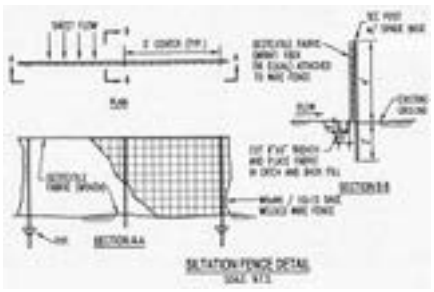
ESTIMATED EXCAVATION QUANTITY FROM OFFICE BUILDING: 7,060 CU. YD.
TOTAL FILL VOLUME: 5655.46 CU. YD.