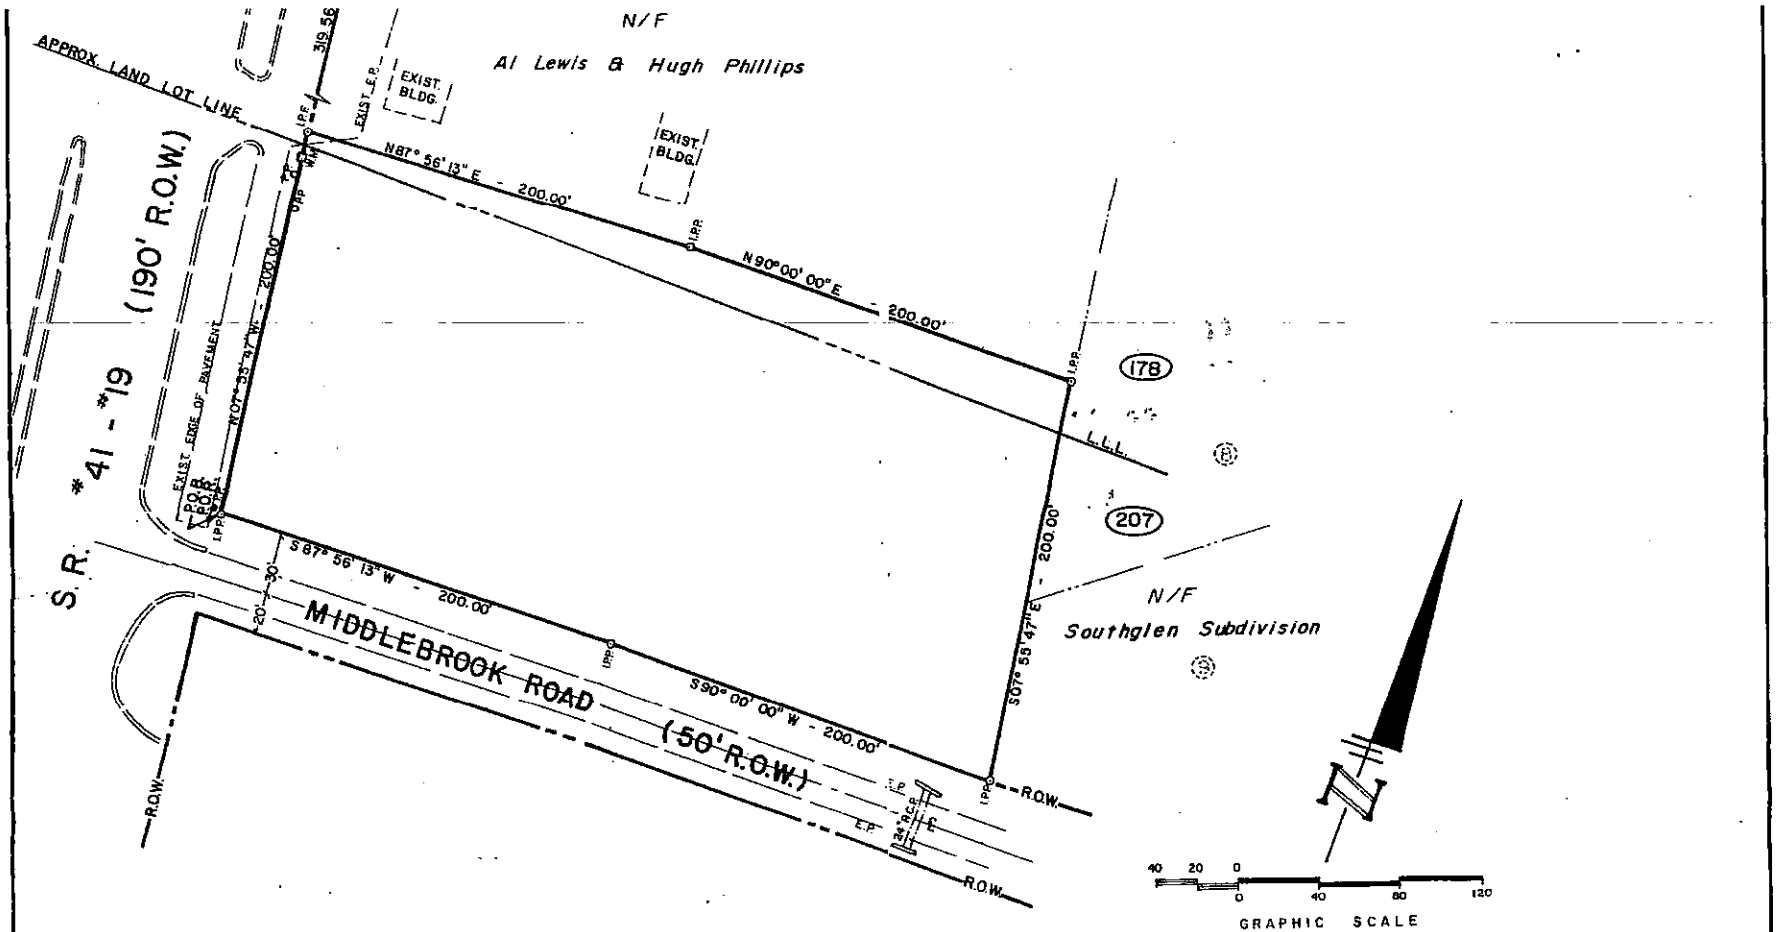

I HAVE THIS DATE EXAMINED THE OFFICIAL FIA (FLOOD HAZARD) MAPS AND DETERMINED THAT THIS PROPERTY IS NOT IN AN AREA HAVING SPECIAL FLOOD HAZARDS.

Total Acreage = 1.823

LEGEND:

I.P.F.	= IRON PIN FOUND	M.T.	= MARKED TREE	BRNG.	= BEARING
I.P.S.	= IRON PIN SET	C.B.	= CATCH BASIN	ARC	= CURVE ARC LENGTH
℄	= PROPERTY LINE	C.D.	= CROSS DRAIN	CND.	= CURVE LONG LENGTH
℄	= CENTER LINE	H.W.	= HEAD WALL	AZ.	= AZIMUTH
℄	= BUILDING LINE	D.A.	= DRAINAGE AREA	PC	= POINT OF CURVATURE
L.L.L.	= LAND LOT LINE	D.E.	= DRAINAGE EASEMENT	R.	= RADIUS
R/W	= RIGHT OF WAY	S.S.E.	= SANITARY SEWER ESMT.	PT	= POINT OF TANGENCY
FC	= FENCE	—P—	= POWER LINE	DEF	= DEFLECTION
TH	= TEST HOLE	—T—	= TELEPHONE LINE		
MH	= MAN HOLE	—W—	= WATER LINE		
WM	= WATER METER	—SS—	= SANITARY SEWER LINE		

REVISIONS:

GEORGIA REGISTERED 1495 LAND SURVEYOR C. FRED CANNINGTON

IN MY OPINION THIS PLAT IS A CORRECT REPRESENTATION OF THE LAND PLATTED AND HAS BEEN PREPARED IN ACCORDANCE WITH THE MINIMUM STANDARDS AND REQUIREMENTS OF LAW.

C. FRED CANNINGTON GA. REG. NO. 1495

S & S Engineers, Inc.
530 Forest Parkway.
Forest Park, Ga. 30050

REVISIONS	DATE

JOB NAME: NATVAR PATEL

DATE OF INCEPTION: 9-28-87 | DATE OF COMPLETION: 10-6-87

BOUNDARY PLAT

LAND LOTS - 178 & 207, 13th DISTRICT, CLAYTON COUNTY, GEORGIA

DESIGN:	CHECKED: F.C.	JOB NUMBER: 87-150-S
DRWN: B.V	SHT. No. 1 of 1	