ASPHALT PAVING SYMBOLS LEGEND

ASPHALT PAVEMENT STANDARD DUTY
1" 9.5 MM TYPE II SUPERPAVE HMA SURFACE COURSE
2" 12.5 MM SUPERPAVE HMA BASE COURSE
6" GRADED AGGREGATE BASE

ASPHALT PAVEMENT HEAVY DUTY
2" 9.5 MM TYPE II SUPERPAVE HMA SURFACE COURSE
2" 19 MM SUPERPAVE HMA BINDER COURSE
8" GRADED AGGREGATE BASE

DOT OR R/W PAVING
2" 9.5 MM TYPE II SUPERPAVE HMA SURFACE COURSE
2" 19 MM SUPERPAVE HMA BINDER COURSE
8" GRADED AGGREGATE BASE

NOTES:
1. AGGREGATE BASE PER GDOT 815 OR EQUIVALENT.
2. HOT MIX ASPHALTIC COURSES PER GDOT 828 OR EQUIVALENT.
3. GEOTECHINCAL REPORT MAY SUPERSEDE REQUIREMENTS LISTED ABOVE.

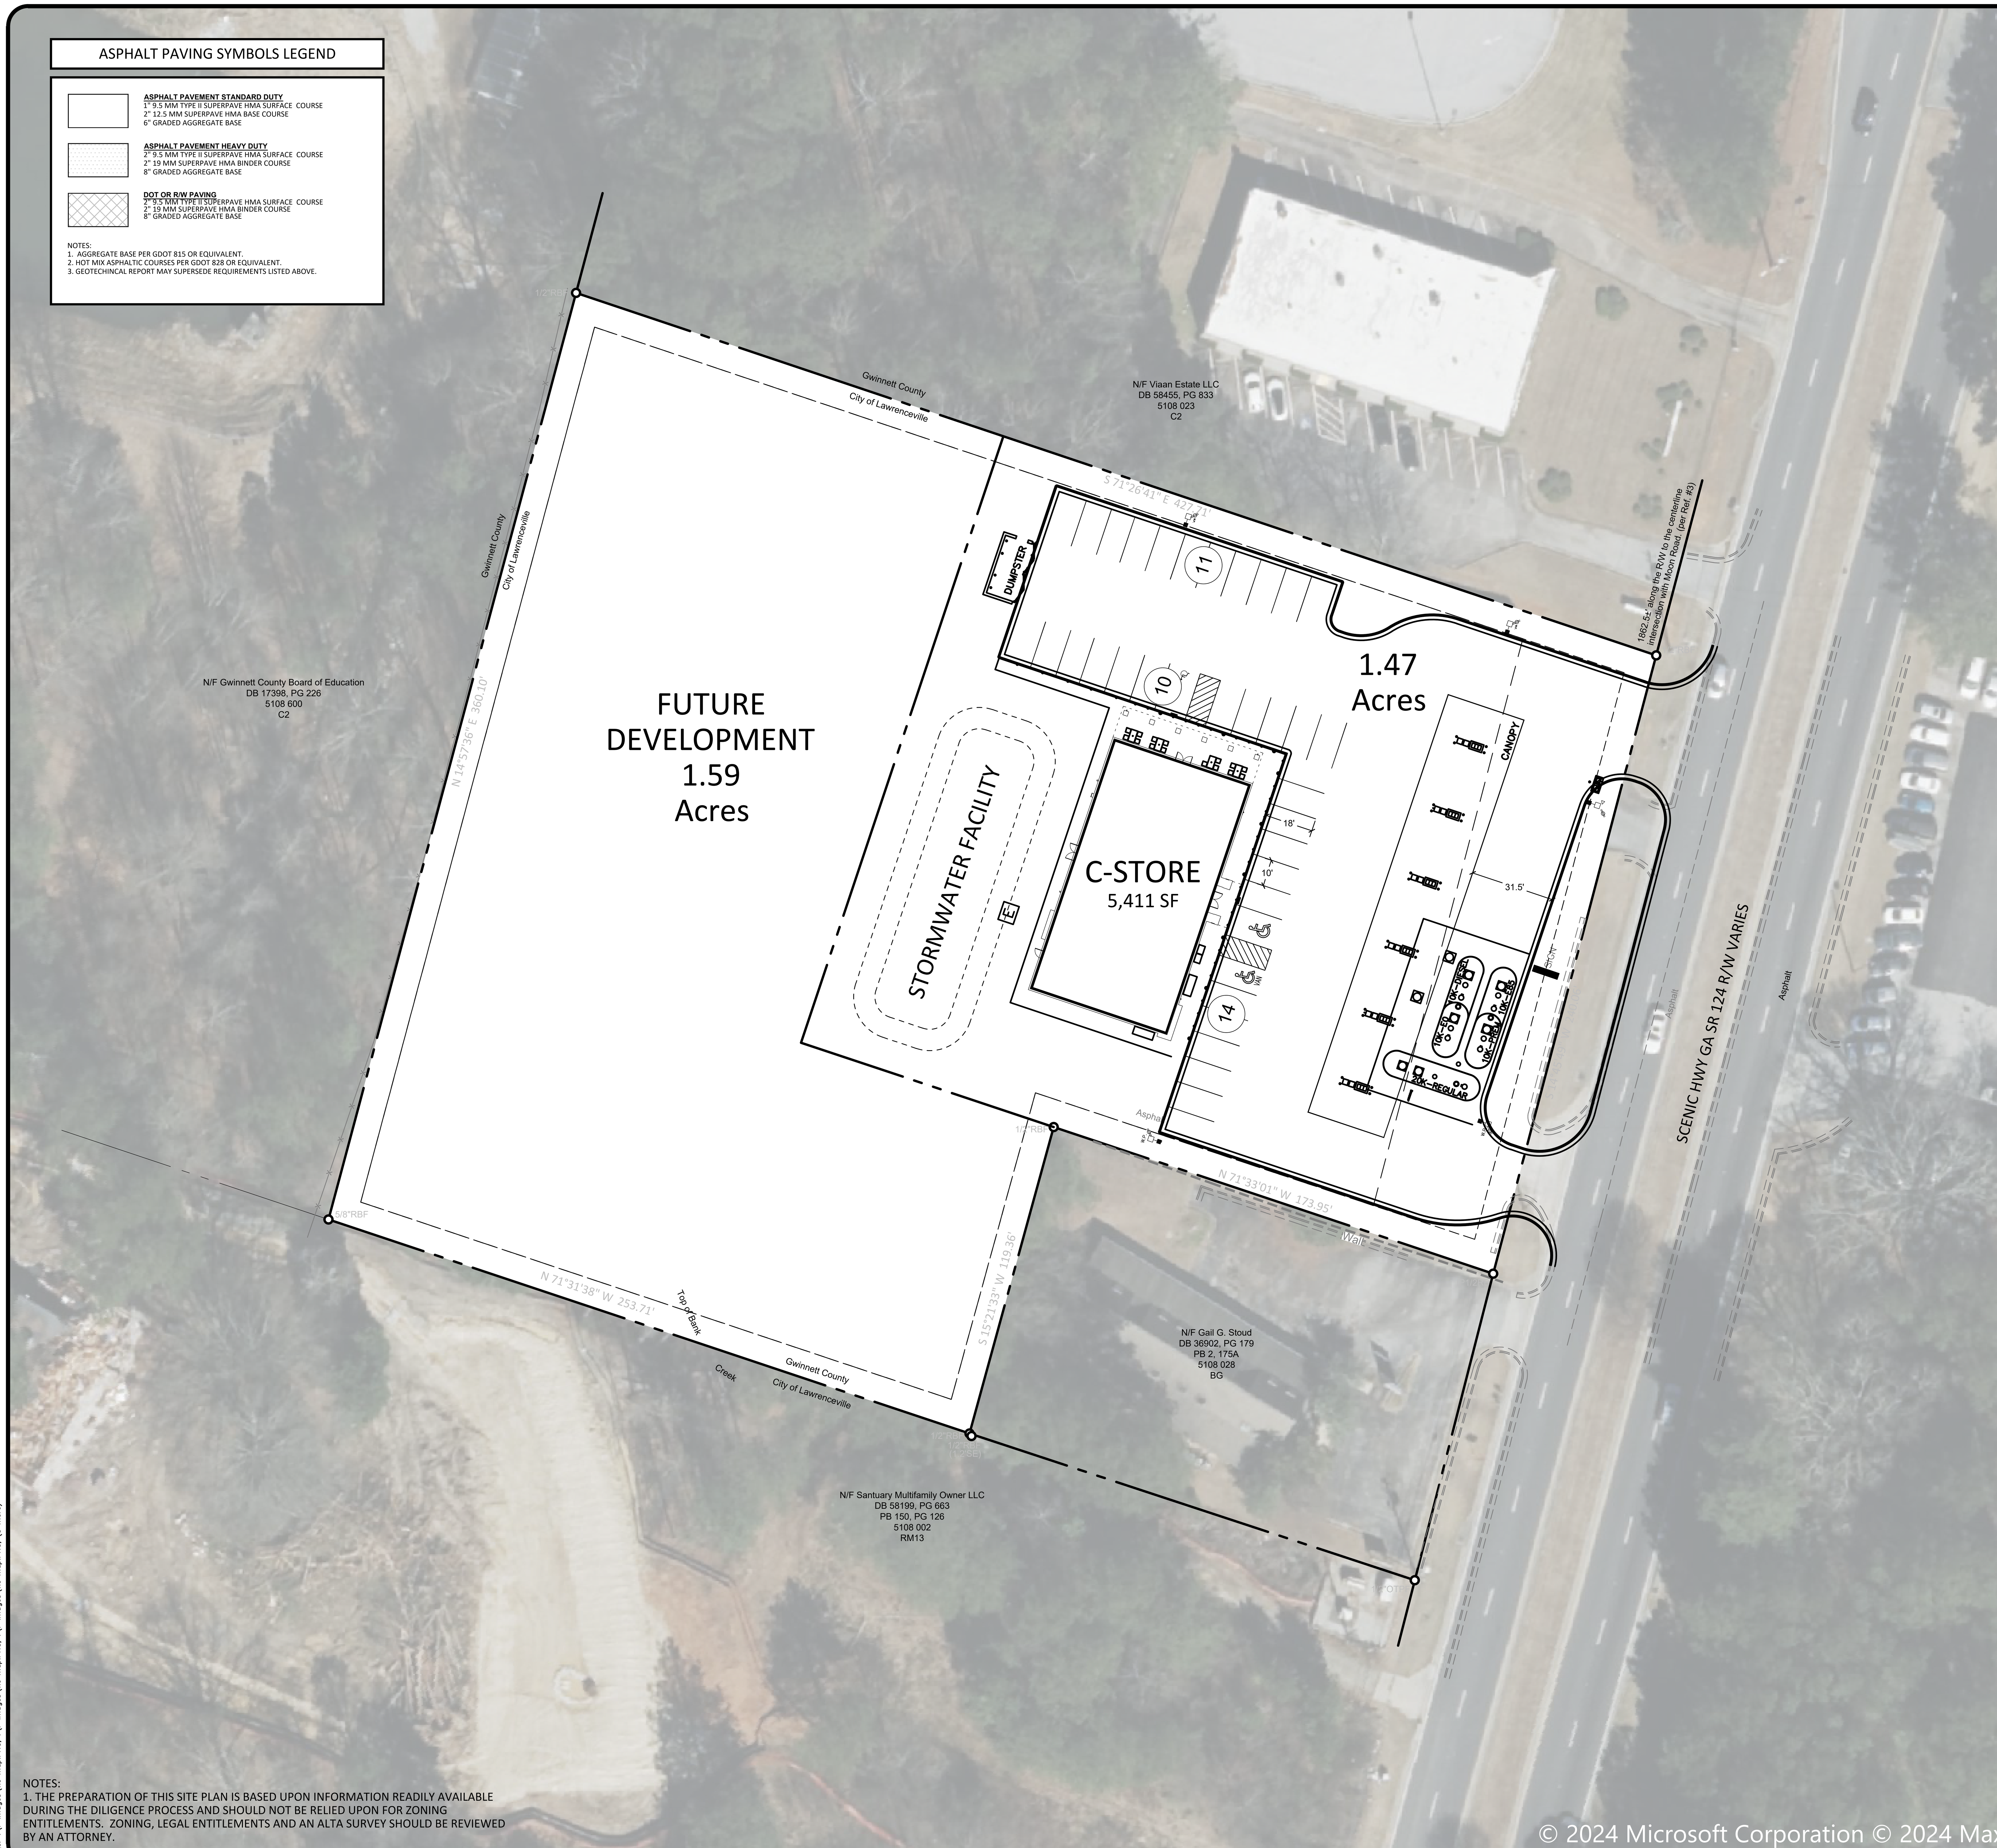

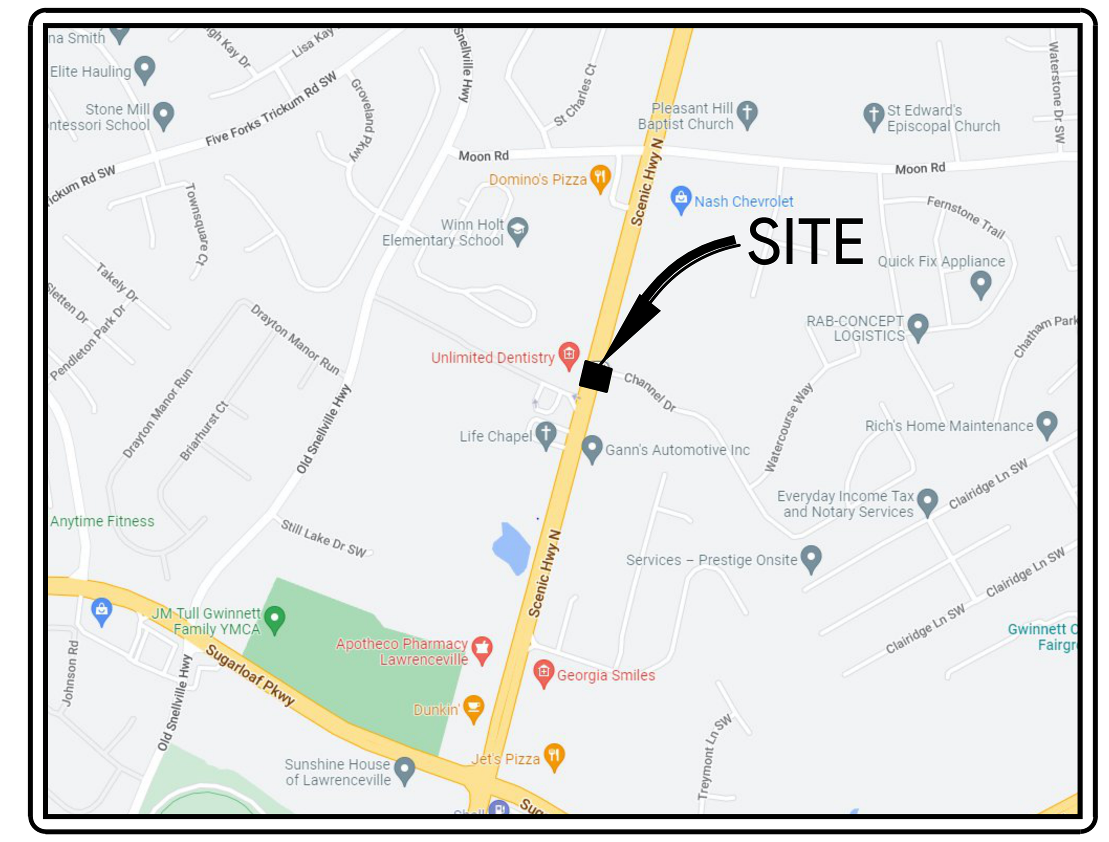

VICINITY MAP

NOTES:
1. THE PREPARATION OF THIS SITE PLAN IS BASED UPON INFORMATION READILY AVAILABLE DURING THE DILIGENCE PROCESS AND SHOULD NOT BE RELIED UPON FOR ZONING ENTITLEMENTS. ZONING, LEGAL ENTITLEMENTS AND AN ALTA SURVEY SHOULD BE REVIEWED BY AN ATTORNEY.

SitePlans-USA
SitePlans-USA.com

PRELIMINARY SITE PLAN

729 SCENIC HWY
729 SCENIC HWY
LAWRENCEVILLE, GA 30046

CP2

22020

MARCH 26, 2026

REVISIONS