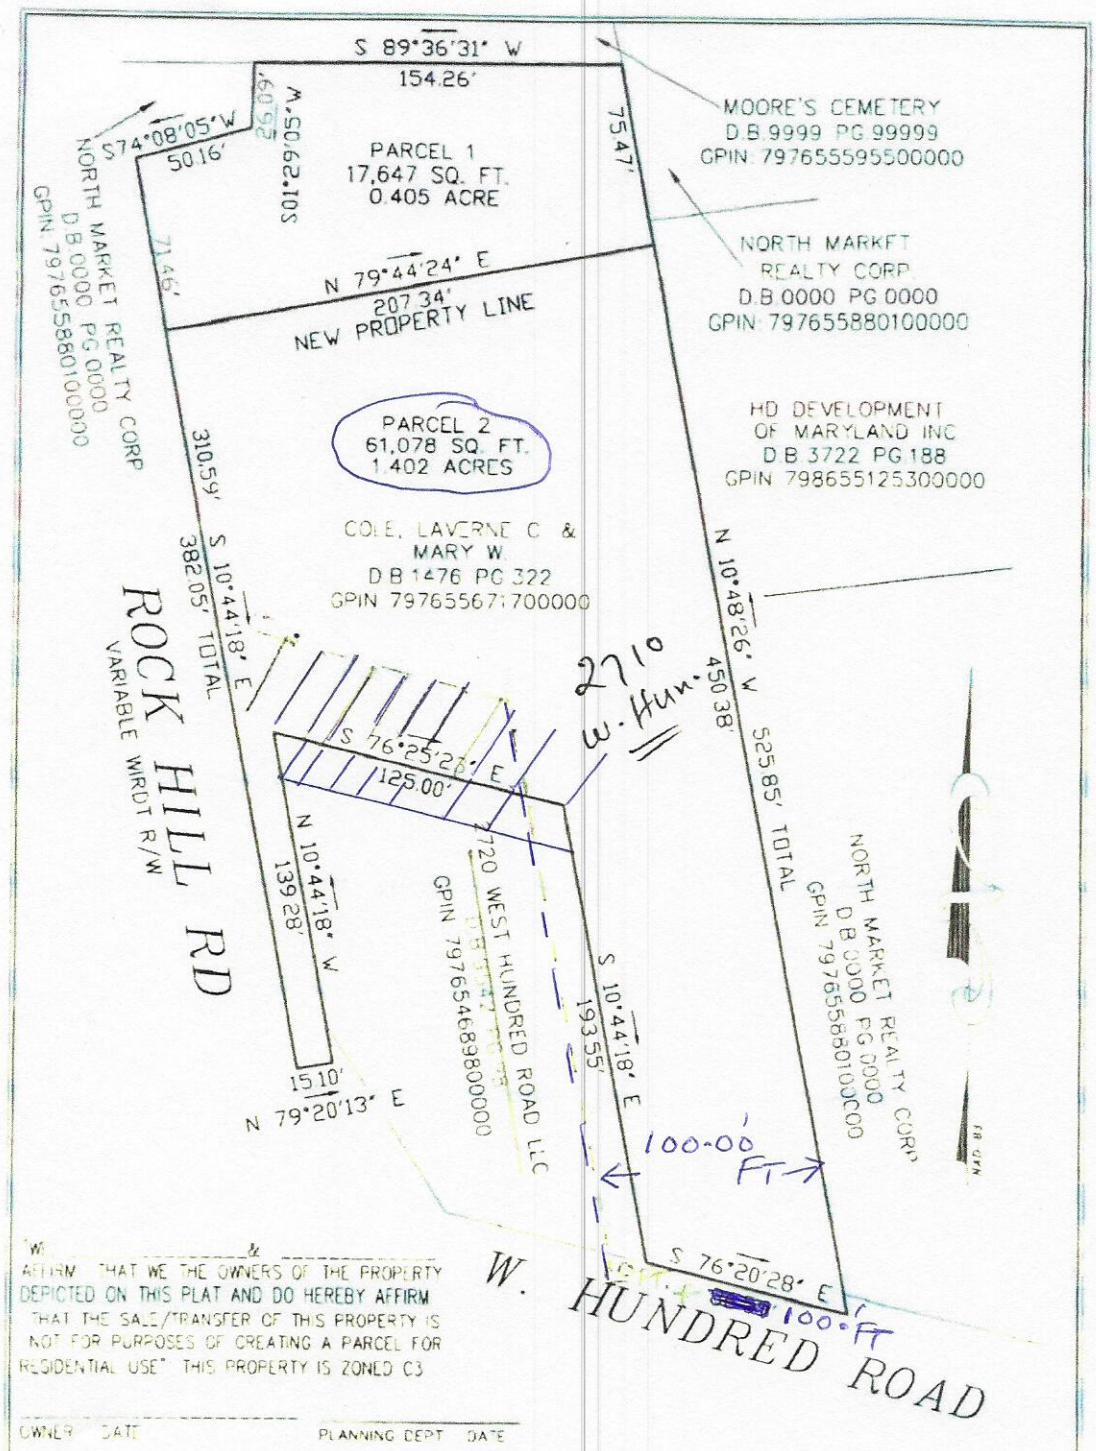

Encroach behind and side of C-Store -

Blend properties

"WE _____ & _____ AFFIRM THAT WE THE OWNERS OF THE PROPERTY DEPICTED ON THIS PLAT AND DO HEREBY AFFIRM THAT THE SALE/TRANSFER OF THIS PROPERTY IS NOT FOR PURPOSES OF CREATING A PARCEL FOR RESIDENTIAL USE" THIS PROPERTY IS ZONED C3

OWNER DATE PLANNING DEPT DATE

OWNER DATE

PLAT SHOWING TWO PARCELS OF LAND

NORTH OF WEST HUNDRED RD AND EAST OF ROCK HILL ROAD

*DALE DISTRICT * CHESTERFIELD COUNTY, VIRGINIA*

THIS SURVEY IS SUBJECT TO ANY EASEMENTS OF RECORD AND OTHER PERTINENT FACTS WHICH A TITLE SEARCH MIGHT DISCLOSE

COMMONWEALTH OF VIRGINIA
PAUL A. HALDER
LIC. NO. 002430
8/2/21
LAND SURVEYOR

0 60 120
SCALE IN FEET

HALDER SURVEYS P.C.
12108 WERTH ST
CHESTER, VA 23831
PHONE 804-748-8707

DATE AUGUST 2, 2021 SCALE 1"=60'
DRAWN BY PAH
CHECKED BY PAH
DWG NAME COLE TOWER SITE