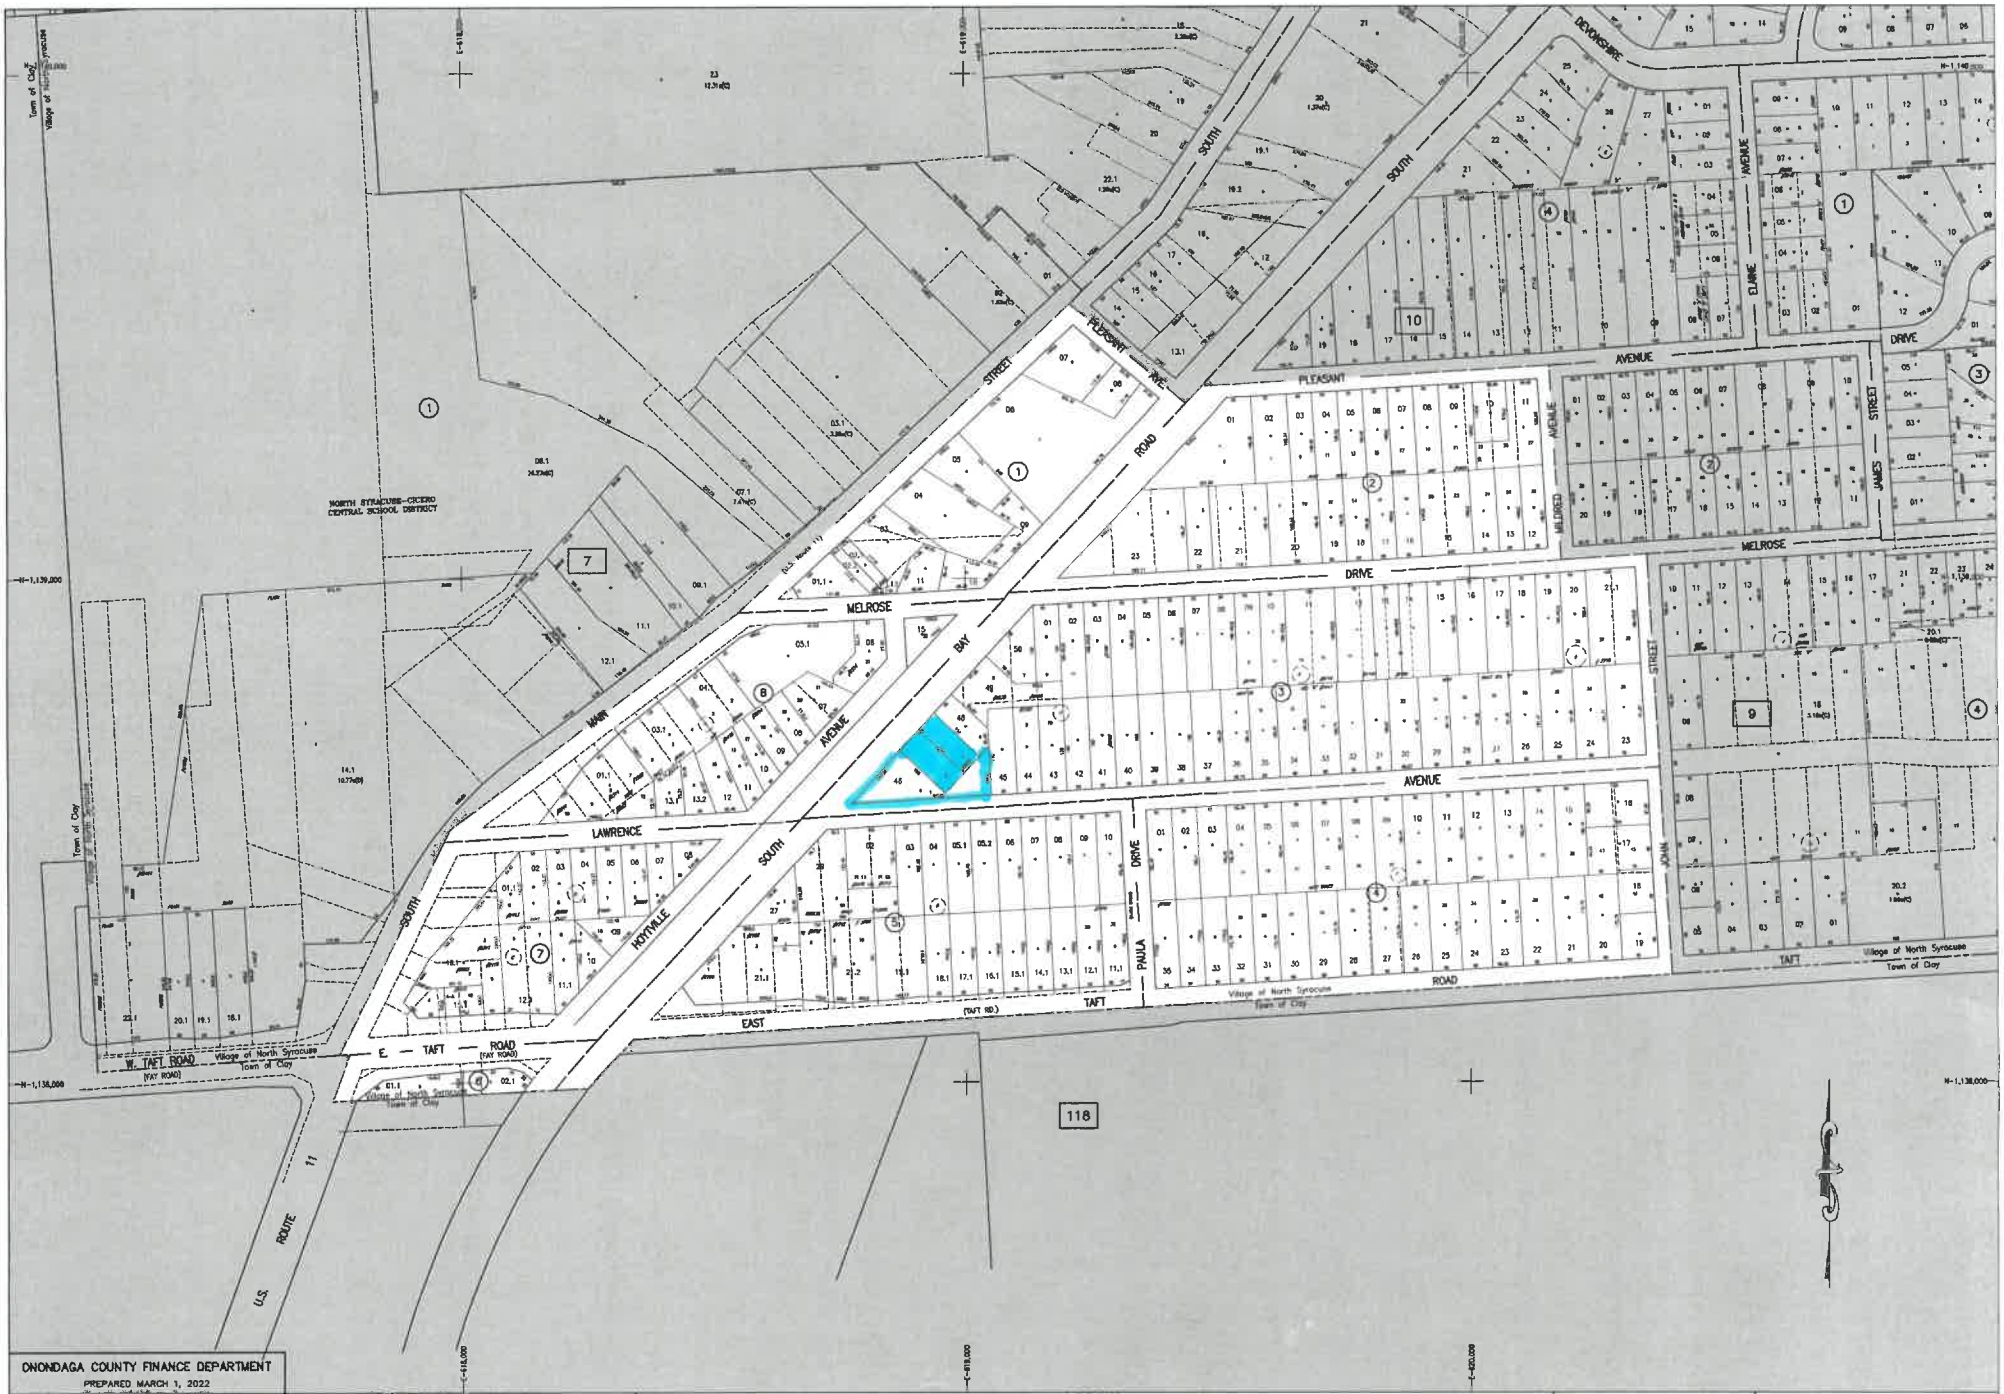

ONONDAGA COUNTY FINANCE DEPARTMENT

PREPARED MARCH 1, 2022

DATE	BLOCK	REVISION	DATE	BLOCK	REVISION

SPECIAL DISTRICT INFORMATION

SCHOOL	NORTH SYRACUSE - CICERO
SANITARY	COUNTY
LIBRARY	NORTH SYRACUSE

LEGEND

AGRICULTURAL DISTRICT LINE	-AG-	LIBRARY DISTRICT LINE	-LD-	PROPERTY PARCEL LINE	CITY LINE	PARCEL NUMBER	24	BLOCK NUMBER	1
AMBULANCE DISTRICT LINE	-A-	REFUSE DISTRICT LINE	-R-	ORIGINAL LOT LINE	TOWN LINE	DEED AREA	(D)	DEED BLOCK NUMBER	7
DRAINAGE DISTRICT LINE	-D-	SANITARY DISTRICT LINE	-SD-	ROAD OR RAILROAD RIGHT-OF-WAY LINE	VILLAGE LINE	CALCULATED AREA	(C)	PROPERTY CONNECTION SYMBOL	7/7
FIRE DISTRICT LINE	-F-	SCHOOL DISTRICT LINE	-SD-	STREAM	BLOCK BOUNDARY	DEED DIMENSION	(d)	ADJACENT SECTION MAP	25
HYDRANT DISTRICT LINE	-H-	SEWER DISTRICT LINE	-S-	RAILROAD TRACK	STREAM AND PARCEL LINE	SCALED DIMENSION	(s)		
LIGHTING DISTRICT LINE	-L-	WATER DISTRICT LINE	-W-			DEED LOT NUMBER	#		

SCALE : 1"= 100'

100' 0 100'
GRAPHIC SCALE

FOR TAXING PURPOSES ONLY
NOT TO BE USED FOR CONVEYANCE

SECTION MAP 8
VILLAGE OF NORTH SYRACUSE
TOWN OF CLAY
ONONDAGA COUNTY, NY