Engineering
Surveying

Robert C. Tast, Architect

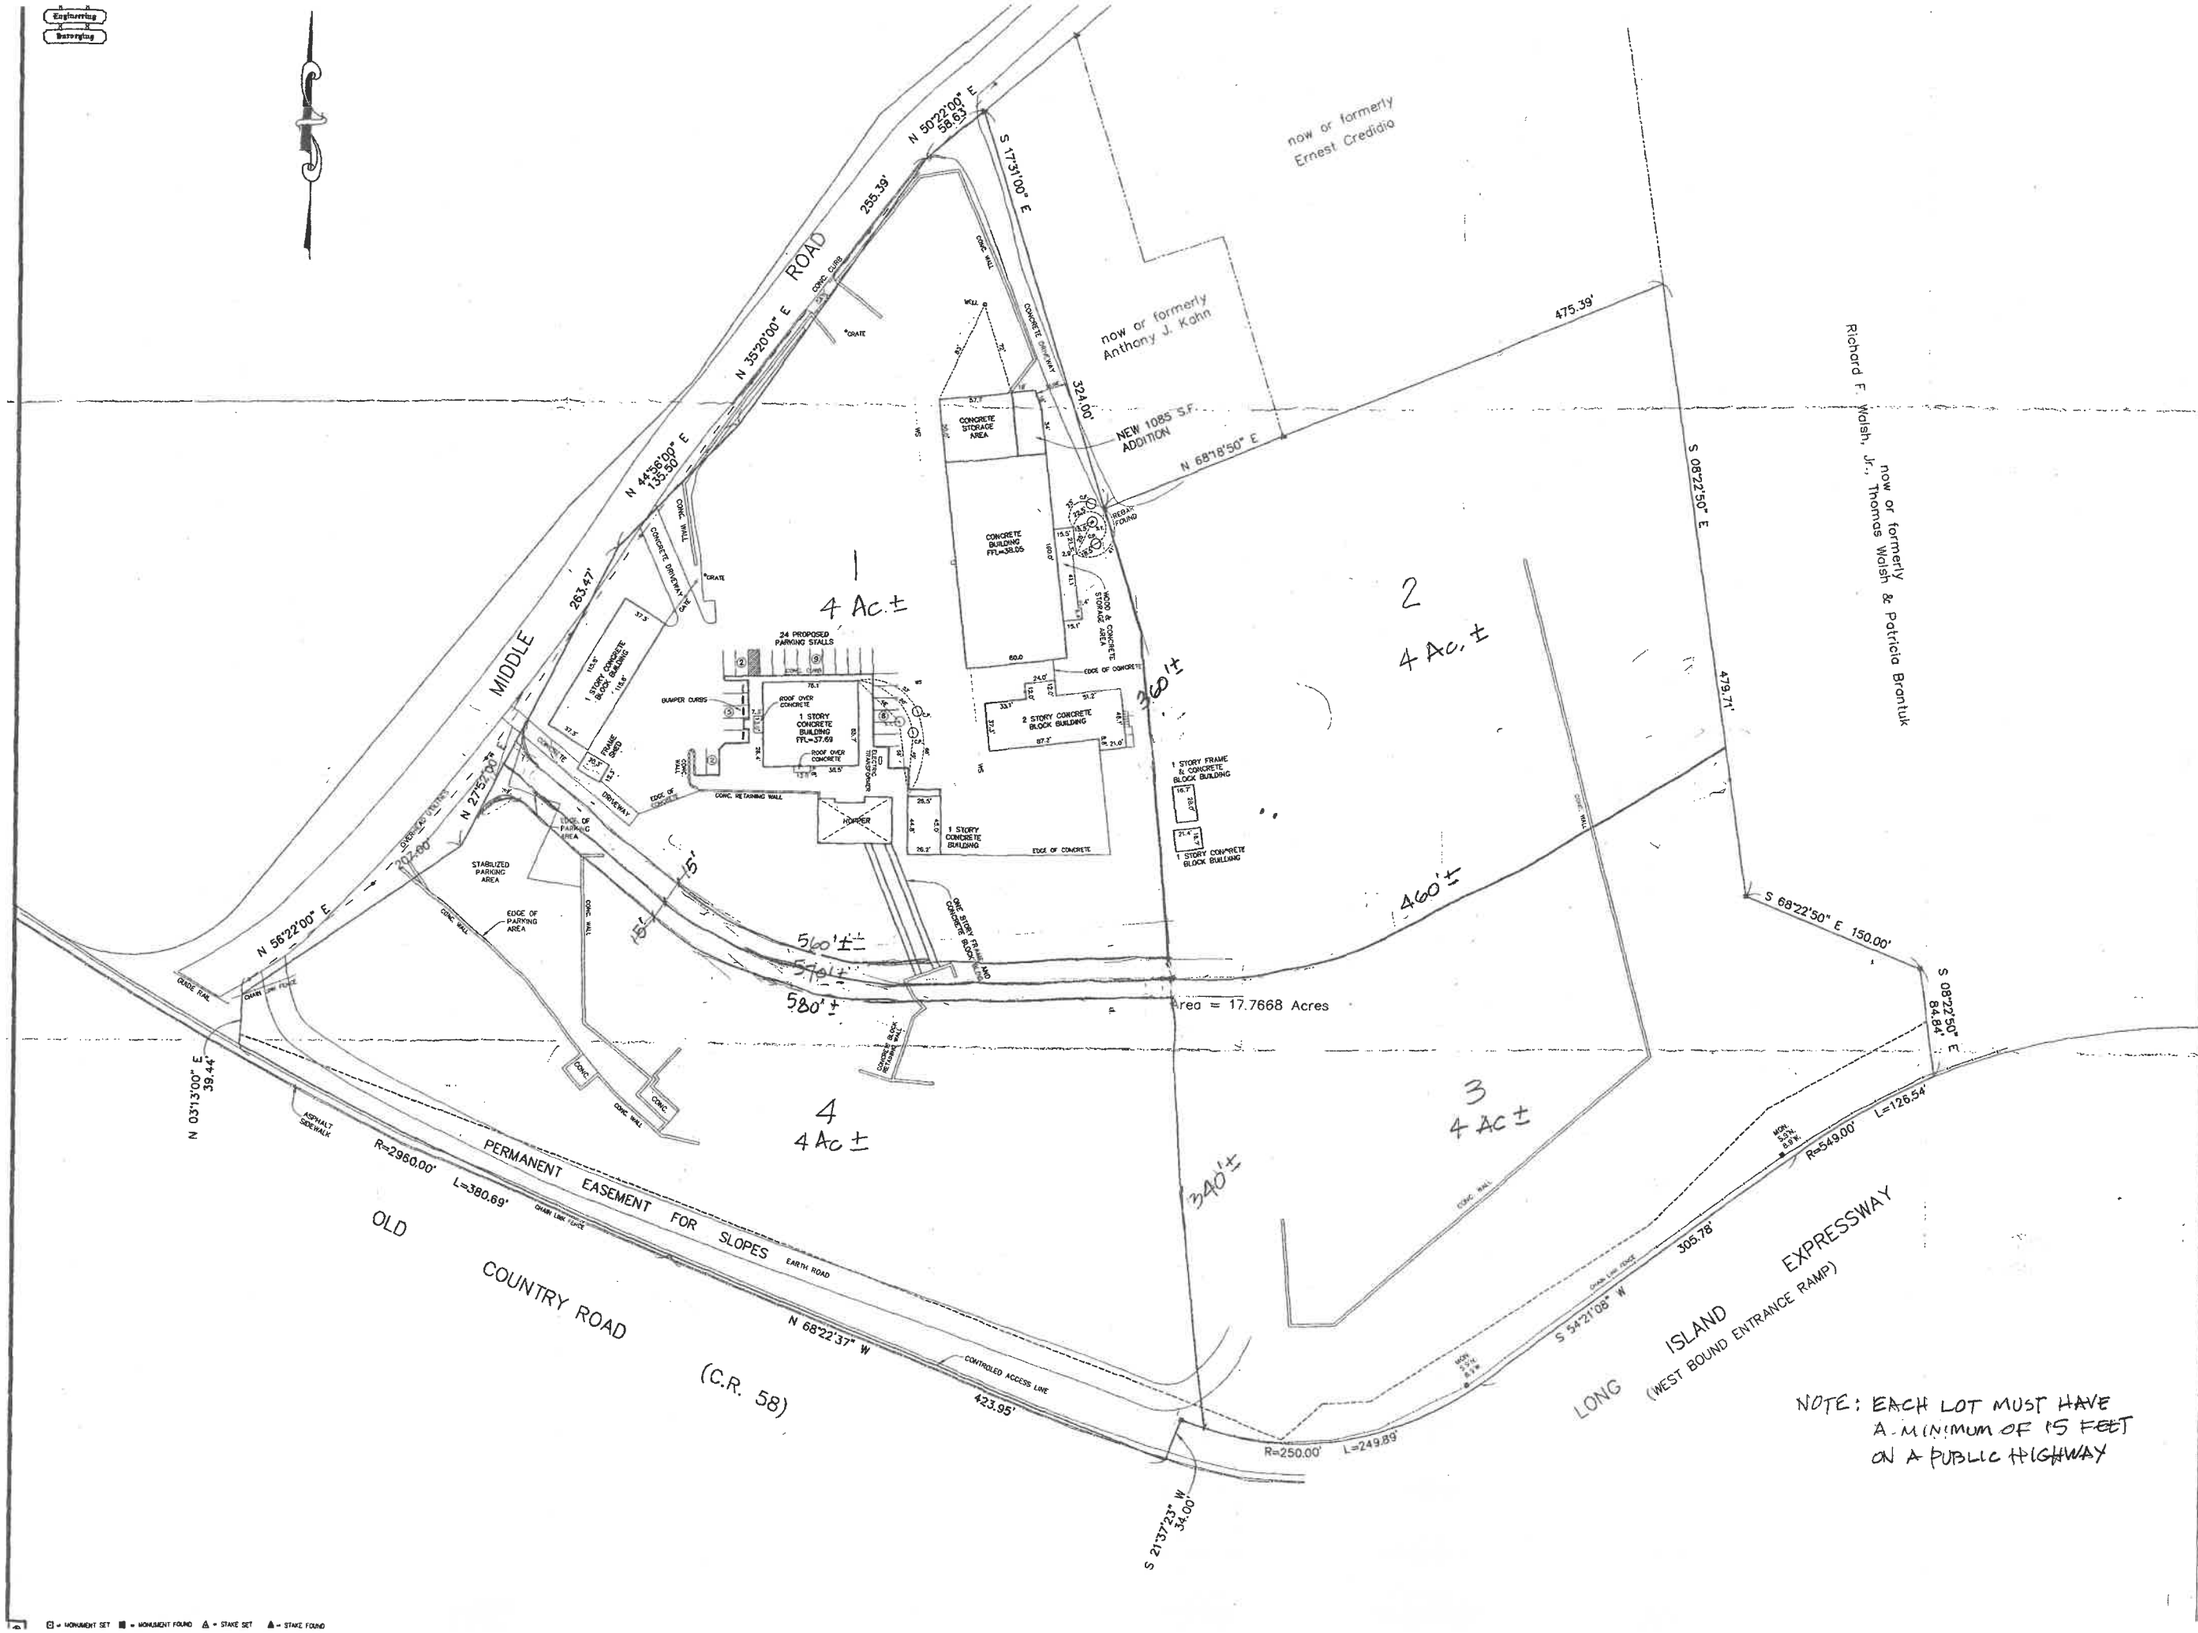

NOTE: EACH LOT MUST HAVE A MINIMUM OF 15 FEET ON A PUBLIC HIGHWAY

- PARKING CRITERIA AND CALCULATION (PER RIVERHEAD TOWN CODE)

CRITERIA

RIVERHEAD = WAREHOUSE, ETC. CODE	= 1 PER 1,000 SQ. F FLOOR AREA UP TO SQ. FT, AND 1 ADD SPACE FOR EACH ADDITIONAL 10,000 OF FLOOR AREA
INDUSTRIAL OR MANUFACTURING ESTABLISHMENTS	= 1 PER 400 SQ. FT. FLOOR AREA

CALCULATION

PARKING SPACES REQUIRED

5,000 S.F. @ 1/1,000 S.F.	= 5
22,926 S.F. @ 1/10,000 S.F. (INCLUDES 1085 S.F. NEW ADDITION)	= 3
5,000 S.F. @ 1/400 S.F.	= 13
TOTAL	= 21

SUMMARY

PARKING SPACES REQUIRED	= 21
PARKING SPACES PROVIDED	= 24

NOTE:

ELEVATIONS SHOWN HEREON ARE FROM ACTUAL SURVEY AND ARE REFERENCED TO N.G.V.D. (MSL 1929)

SURVEY FOR:

SUFFOLK CEMENT PRODUCTS, I

At: CALVERTON Town of: RIVERHEAD
Suffolk County, New York

Suff. Co. Tax Map: 600 (District) 100 (Section) 3 (Block) (Lot)

CERTIFIED TO:
SUFFOLK CEMENT PRODUCTS, INC.
FIDELITY NA[illegible] INSURANCE COMPANY OF NEW YORK
SUFFOLK [illegible] BANK

STATE OF NEW YORK ★ HOWARD W. YOUNG 45893 LICENSED LAND SURVEYOR

Howard W. Young

	: JUNE 15
	: APRIL 2
	: NOV. 25
	: OCT. 26
	: OCT. 8
	: SEPT. 5
	: JUNE 25
	: MAR. 3.
DATE	: DEC 14,
SCALE	: 1" = 60'

⊡ = MONUMENT SET ■ = MONUMENT FOUND △ = STAKE SET ▲ = STAKE FOUND