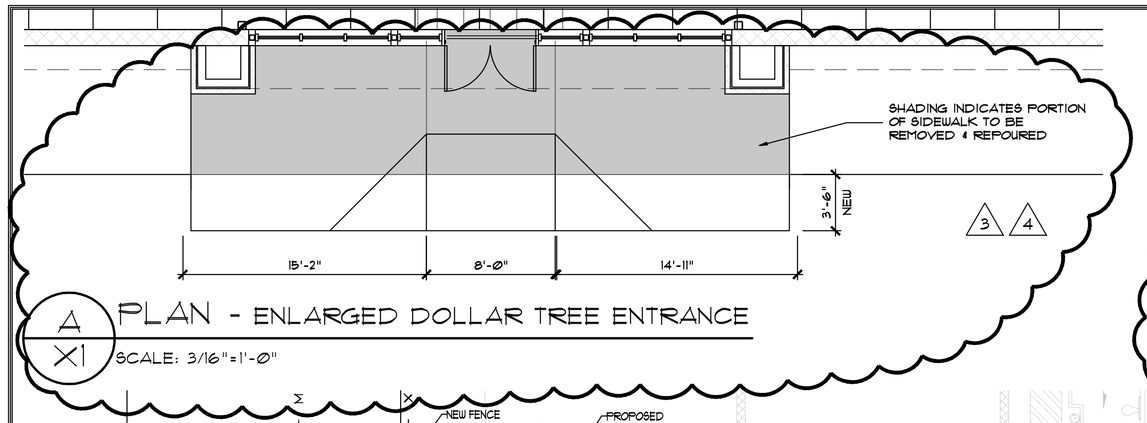

A/X1 PLAN - ENLARGED DOLLAR TREE ENTRANCE

SCALE: 3/16"=1'-Ø"

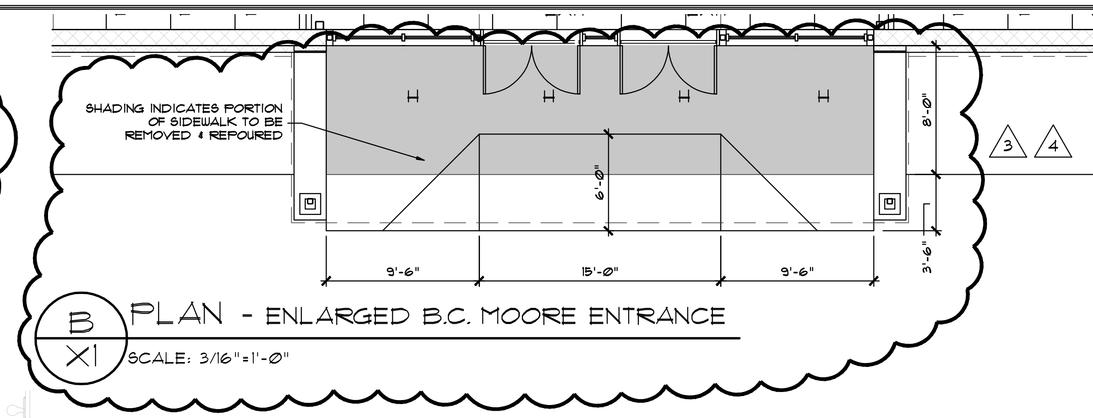

B/X1 PLAN - ENLARGED B.C. MOORE ENTRANCE

SCALE: 3/16"=1'-Ø"

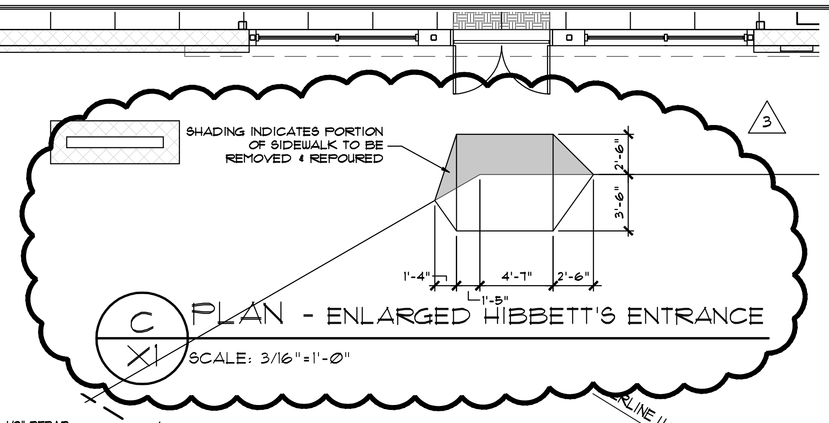

C/X1 PLAN - ENLARGED HIBBETT'S ENTRANCE

SCALE: 3/16"=1'-Ø"

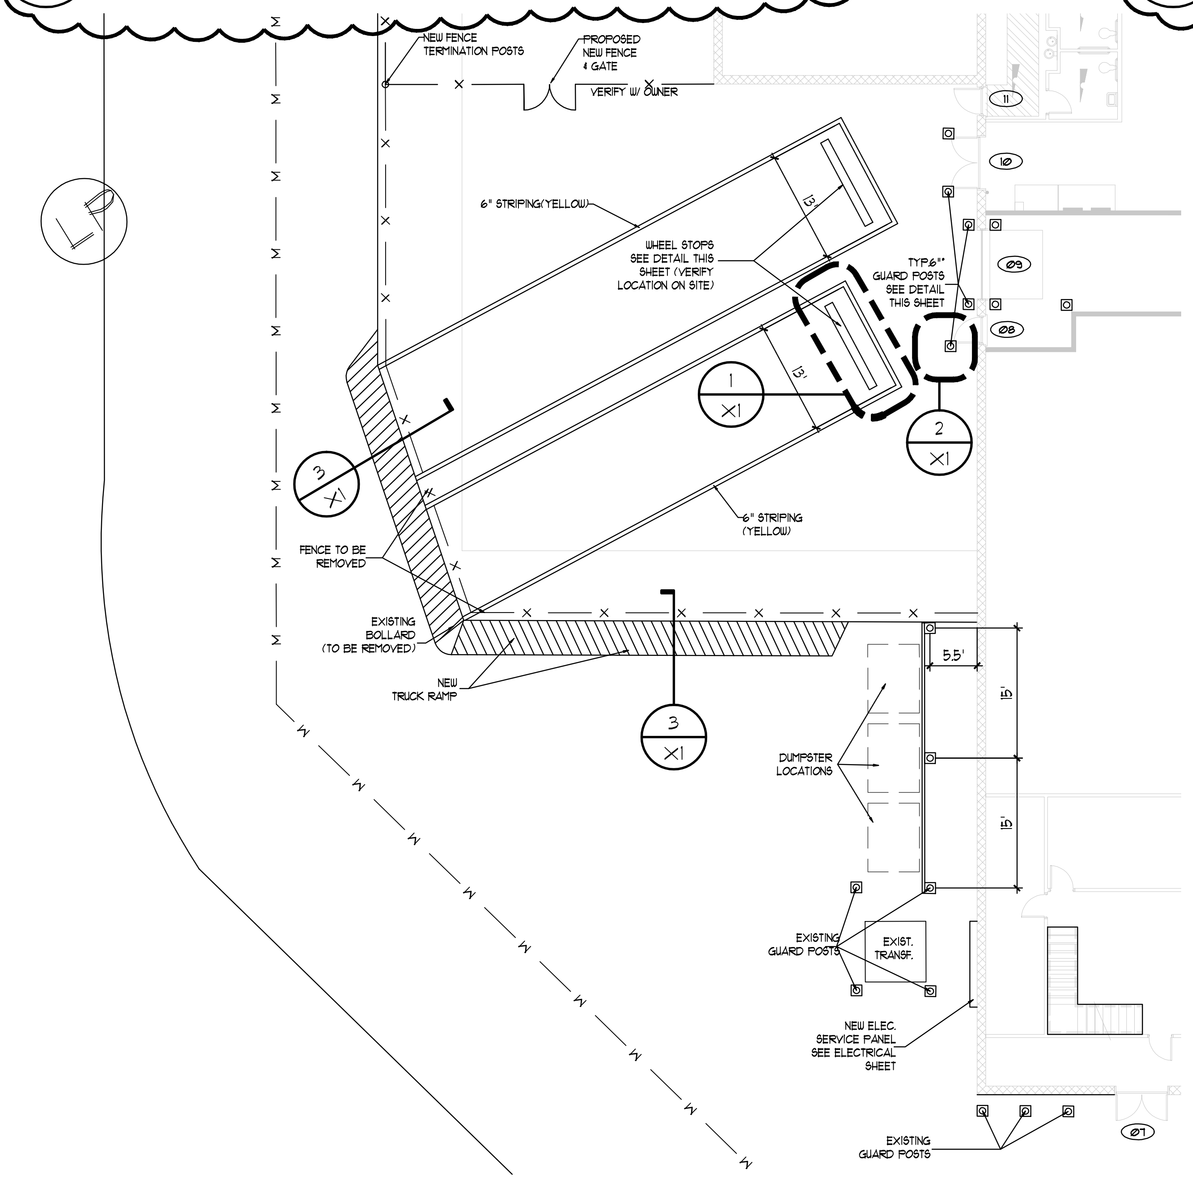

N

PLAN - TRAILER PARKING

SCALE: 1"=10'-Ø"

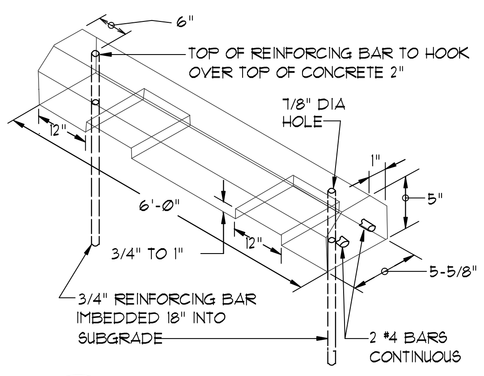

1/X1 BUMPER DETAIL

N.T.S

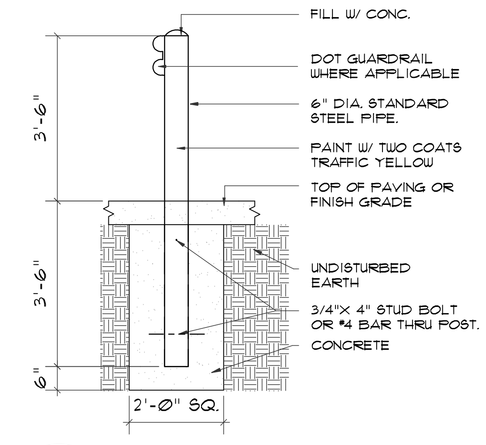

2/X1 BOLLARD DETAIL

N.T.S

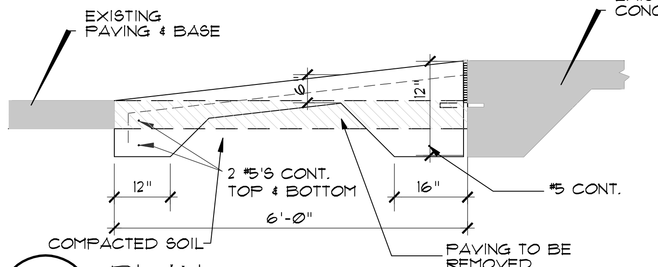

3/X1 PLAN - SITE LAYOUT

SCALE: 1"=40'-Ø"

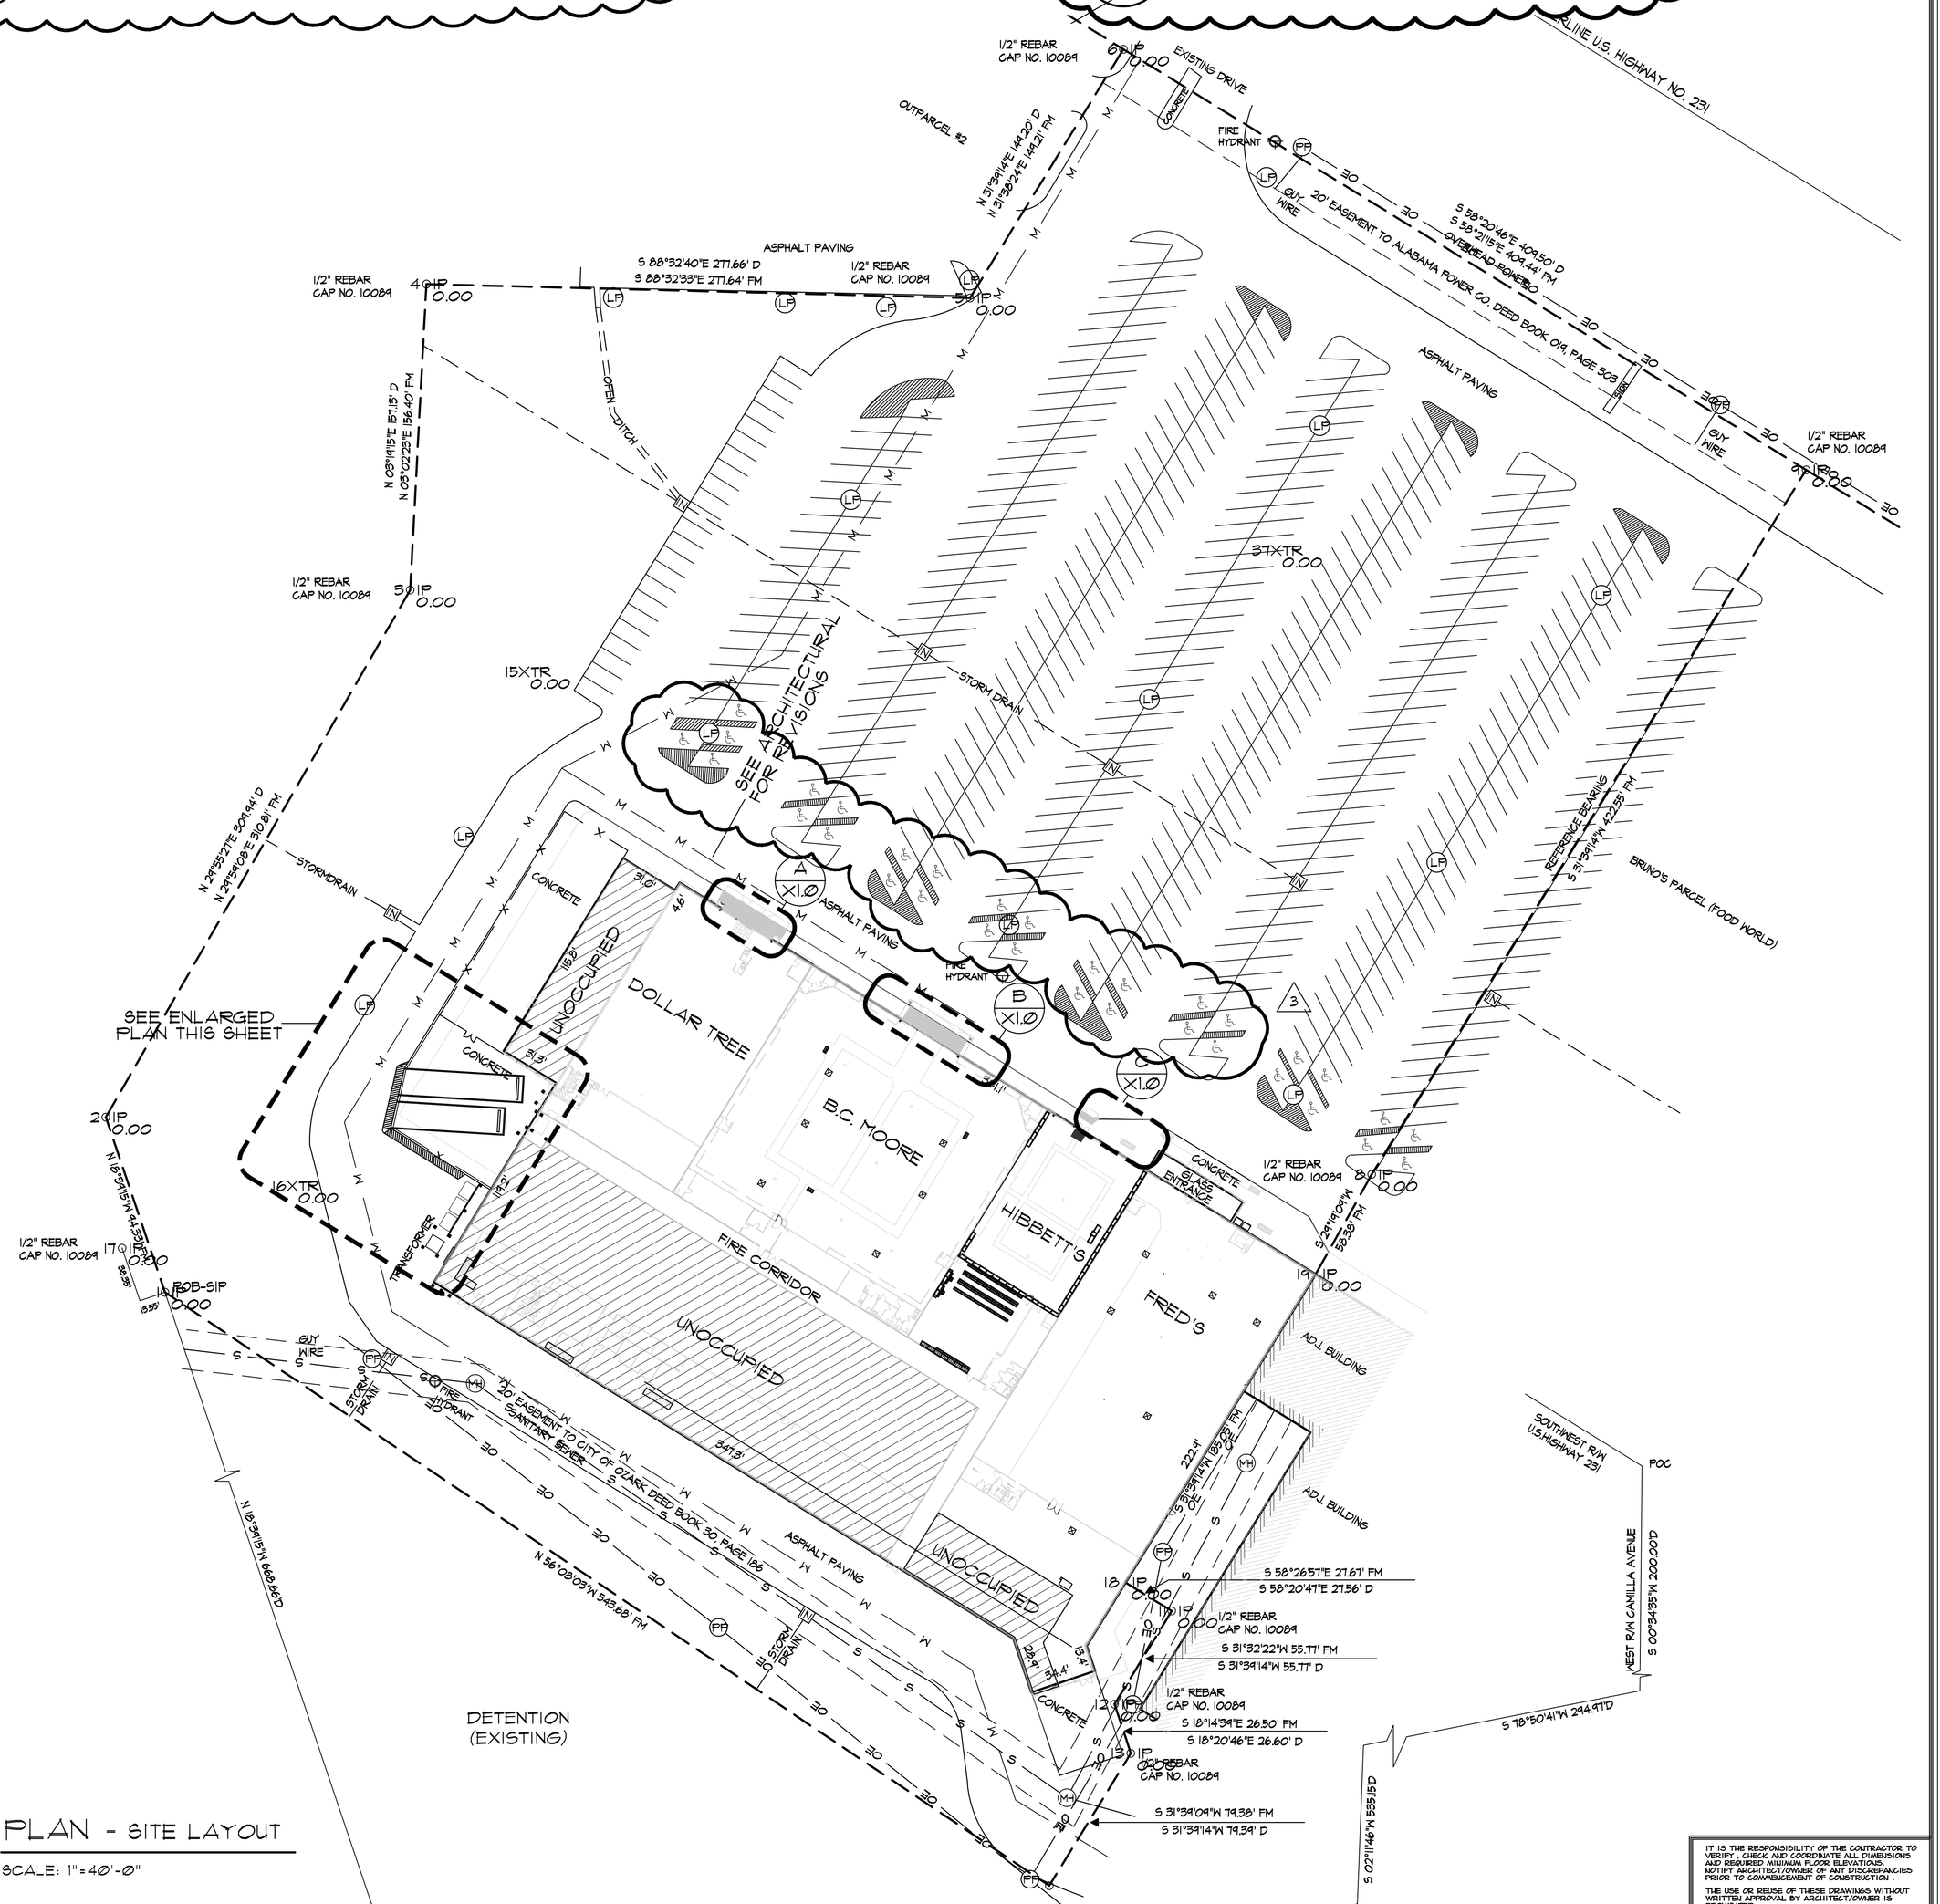

N

PLAN - SITE LAYOUT

SCALE: 1"=40'-Ø"

IT IS THE RESPONSIBILITY OF THE CONTRACTOR TO VERIFY, CHECK AND COORDINATE ALL DIMENSIONS AND REQUIRED MINIMUM FLOOR ELEVATIONS. NOTIFY ARCHITECT/OWNER OF ANY DISCREPANCIES PRIOR TO COMMENCEMENT OF CONSTRUCTION.

THE USE OR REUSE OF THESE DRAWINGS WITHOUT WRITTEN APPROVAL BY ARCHITECT/OWNER IS PROHIBITED.

G. MARK PEPE
ARCHITECT
307 W. ADAMS ST.
DOTHAN, AL
TELEPHONE NO.
(334) 712 9721
FAX NO.
(334) 699-2028
LICENSE #
4496

STAMP & SEAL

OWNER
REGISTER PROPERTIES
3306
ROSS CLARK CIR.
DOTHAN, AL
TELEPHONE NO.
(334) 793-2440
FAX NO.
(334) 793-1764

RENOVATIONS TO OLD K-MART FOR REGISTER COMMERCIAL PROPERTIES
MIDTOWN PLAZA (FORMER GODWIN STATION) HWY. 231 OZARK, AL

ALL RIGHTS RESERVED. NO PART OF THIS DOCUMENT MAY BE REPRODUCED OR TRANSMITTED IN ANY FORM WITHOUT WRITTEN PERMISSION.
COPYRIGHT©

REVISIONS

1	
2	
3	9/10/04
4	9/23/04
5	

FOR PERMITS 8/15/04

FOR PRICING --

CLIENT REVIEW

DRAWN BY: CG/MP

REPLACE ALL PREVIOUS SHEETS WITH DATES EARLIER THAN ABOVE REVISION DATE.

PLOT DATE 9/23/04

PROJ. DATE 8/15/04

SHEET X1.0 OF 1

SHEET 3 OF 13

JOB No. 0424