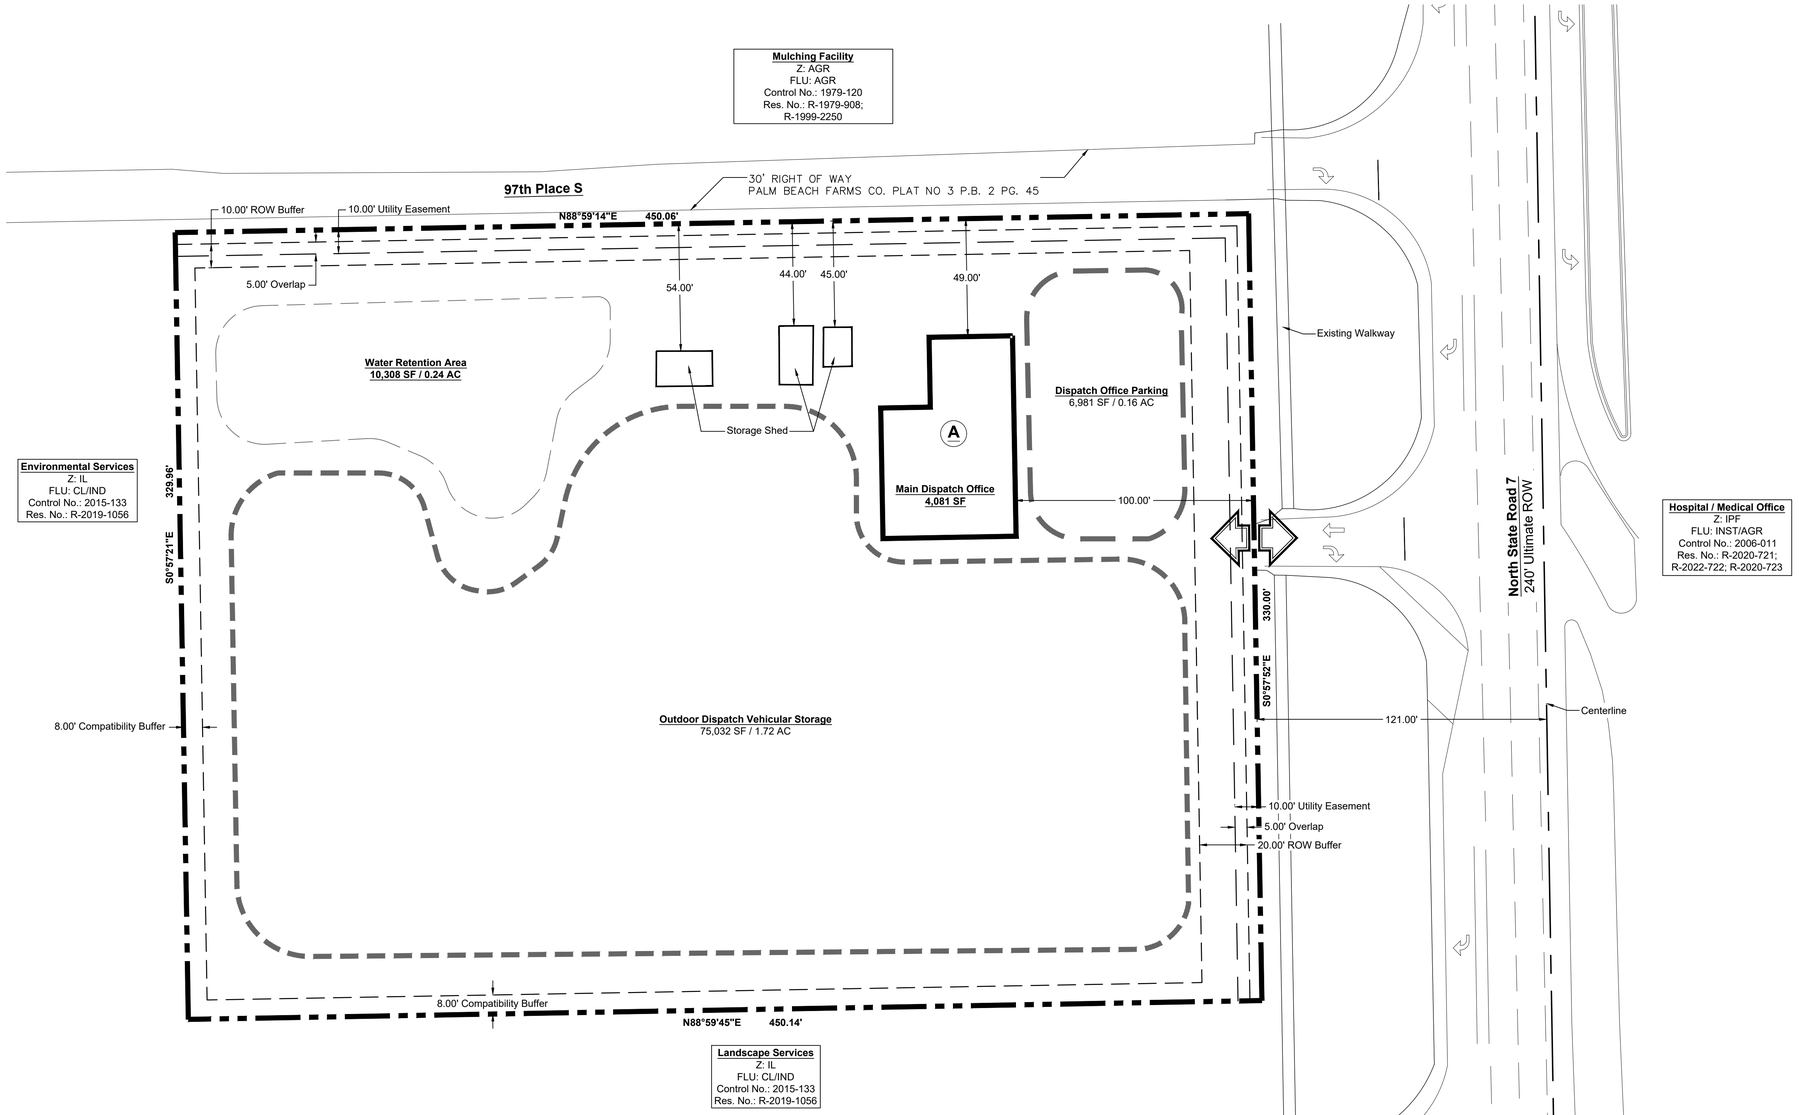

Site Data

Application Name	Morin/ Connolly Commerce
Application Number	Z-2022-01116
Control Name	Haverland Sports Turf
Control Number	2016-159
Property Control Number	00-42-43-27-05-052-0370
Tier	AGR
Existing Future Land Use	AGR
Proposed Future Land Use	CMR
Existing Zoning District	AGR
Proposed Zoning District	IL
Total Site Area	3.41 AC

Legend

Parking

Outdoor Storage

Primary Access Point

North

Scale: 1' = 30'

0 15 30 60

Location Map

NTS

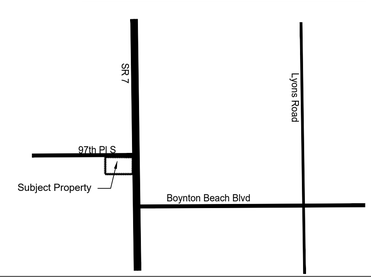

Amendments

Zoning Stamp

Morton
PLANNING | LANDSCAPE ARCHITECTURE
3910 RCA Blvd. Suite 1015 | Palm Beach Gardens, FL 33410

Morin/Connolly Commerce

Prepared for Howard Connolly

Palm Beach County, Florida

REVISIONS

Submittal - CMP	2022-09-26

Conceptual Site Plan

SCALE |	AS SHOWN
DRAWN |	KB/ RT
CHECKED BY |	JM
FILE | 280.01-Connolly CSP	
DATE |	2022-12-28

CSP

Sheet: 1 of 1