DocuSign Envelope ID: 848C185A-076E-4A65-B585-2E7ACEEF1809

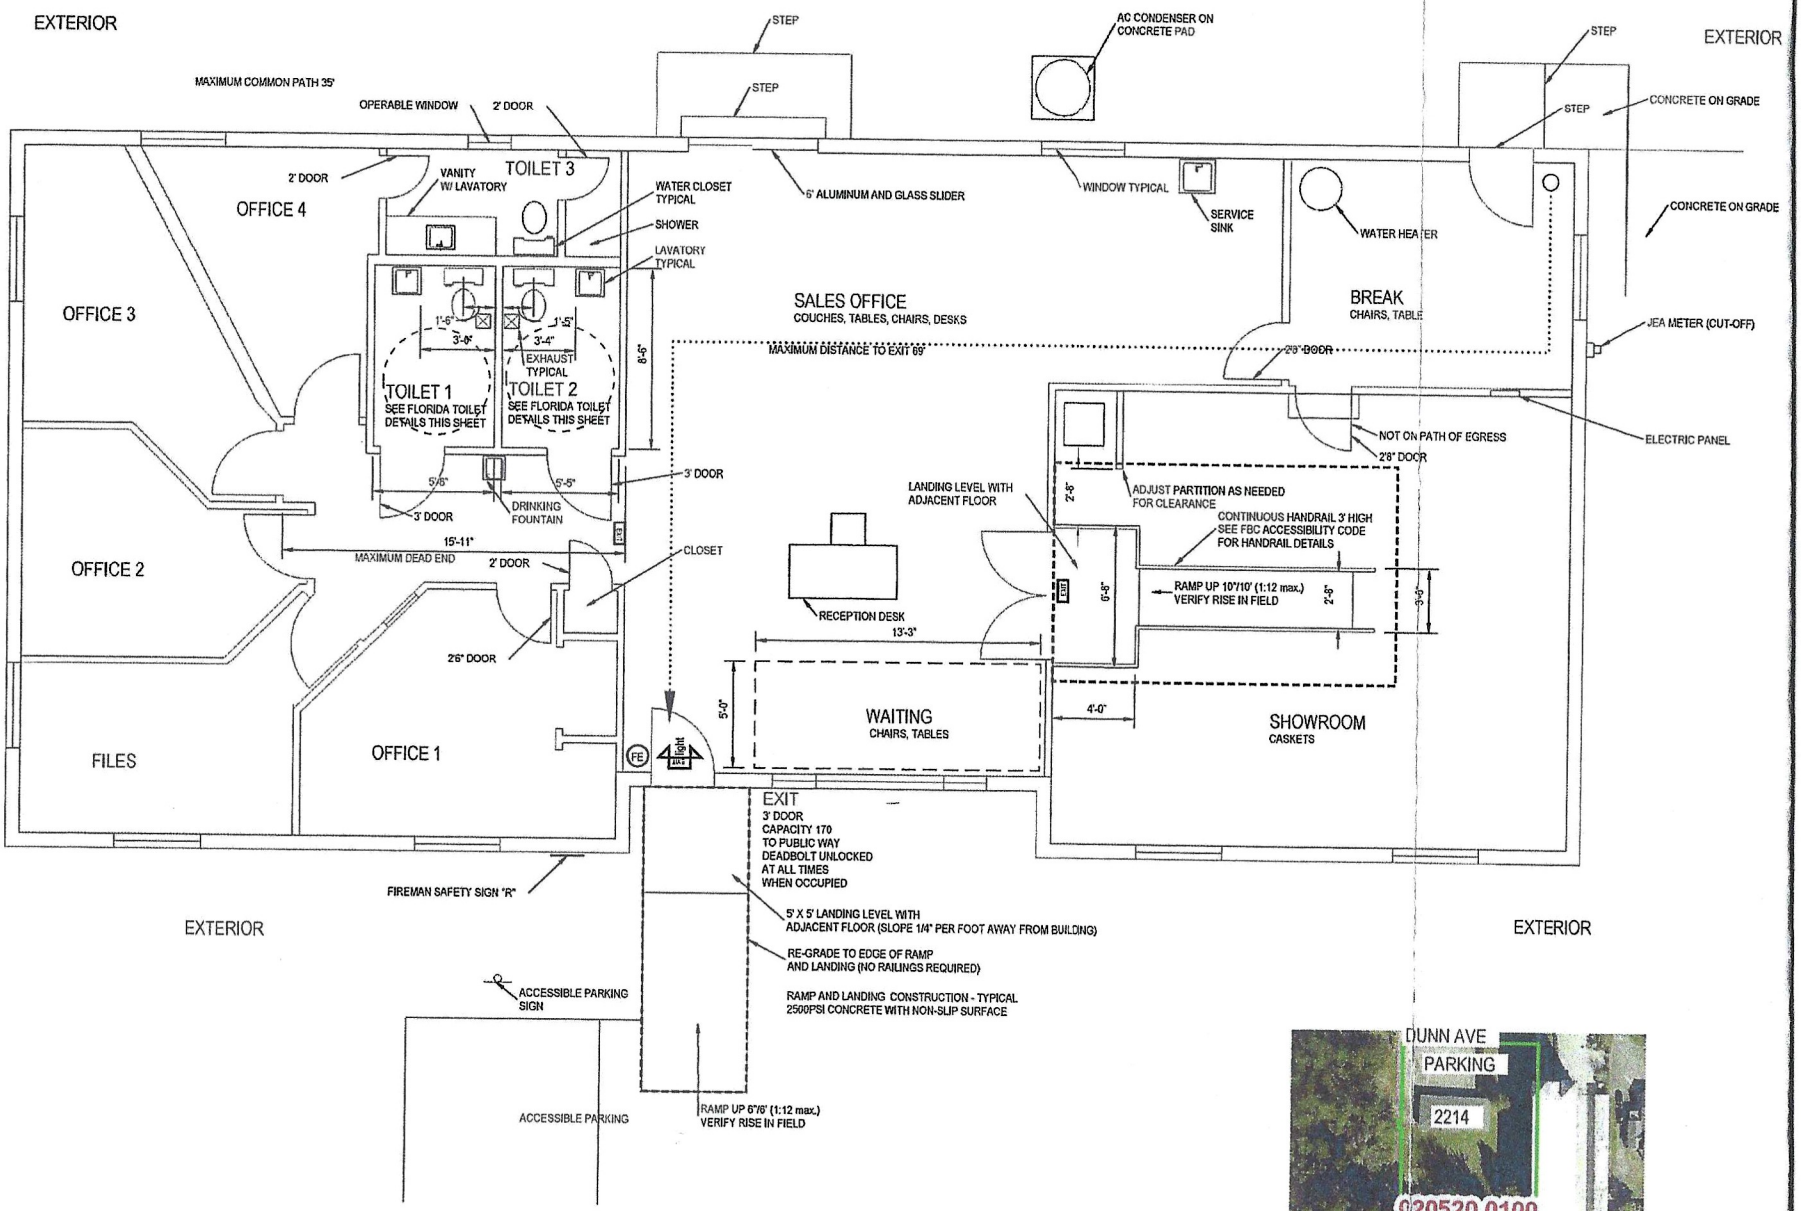

ARCHITECTURAL AND LIFE SAFETY PLAN N

scale is 1/4" = 1' if printed or viewed as 24"x36" sheet

LOCATION PLAN N