CURVE TABLE						
CURVE	DELTA	LENGTH	RADIUS	TANGENT	CHORD	CHORD BEARING
C1	7°34'02"	38.22'	289.36'	19.14'	38.19'	S 81°48'08" W
C2	18°08'50"	225.68'	712.52'	113.79'	224.74'	N 85°20'26" W
C3	13°28'18"	108.46'	461.29'	54.48'	108.21'	N 83°00'10" W

LINE TABLE		
LINE	BEARING	DISTANCE
L1	S 06°04'39" E	36.81'
L2	S 30°13'54" E	29.89'
L3	S 85°35'09" W	49.41'
L4	N 76°16'01" W	100.57'

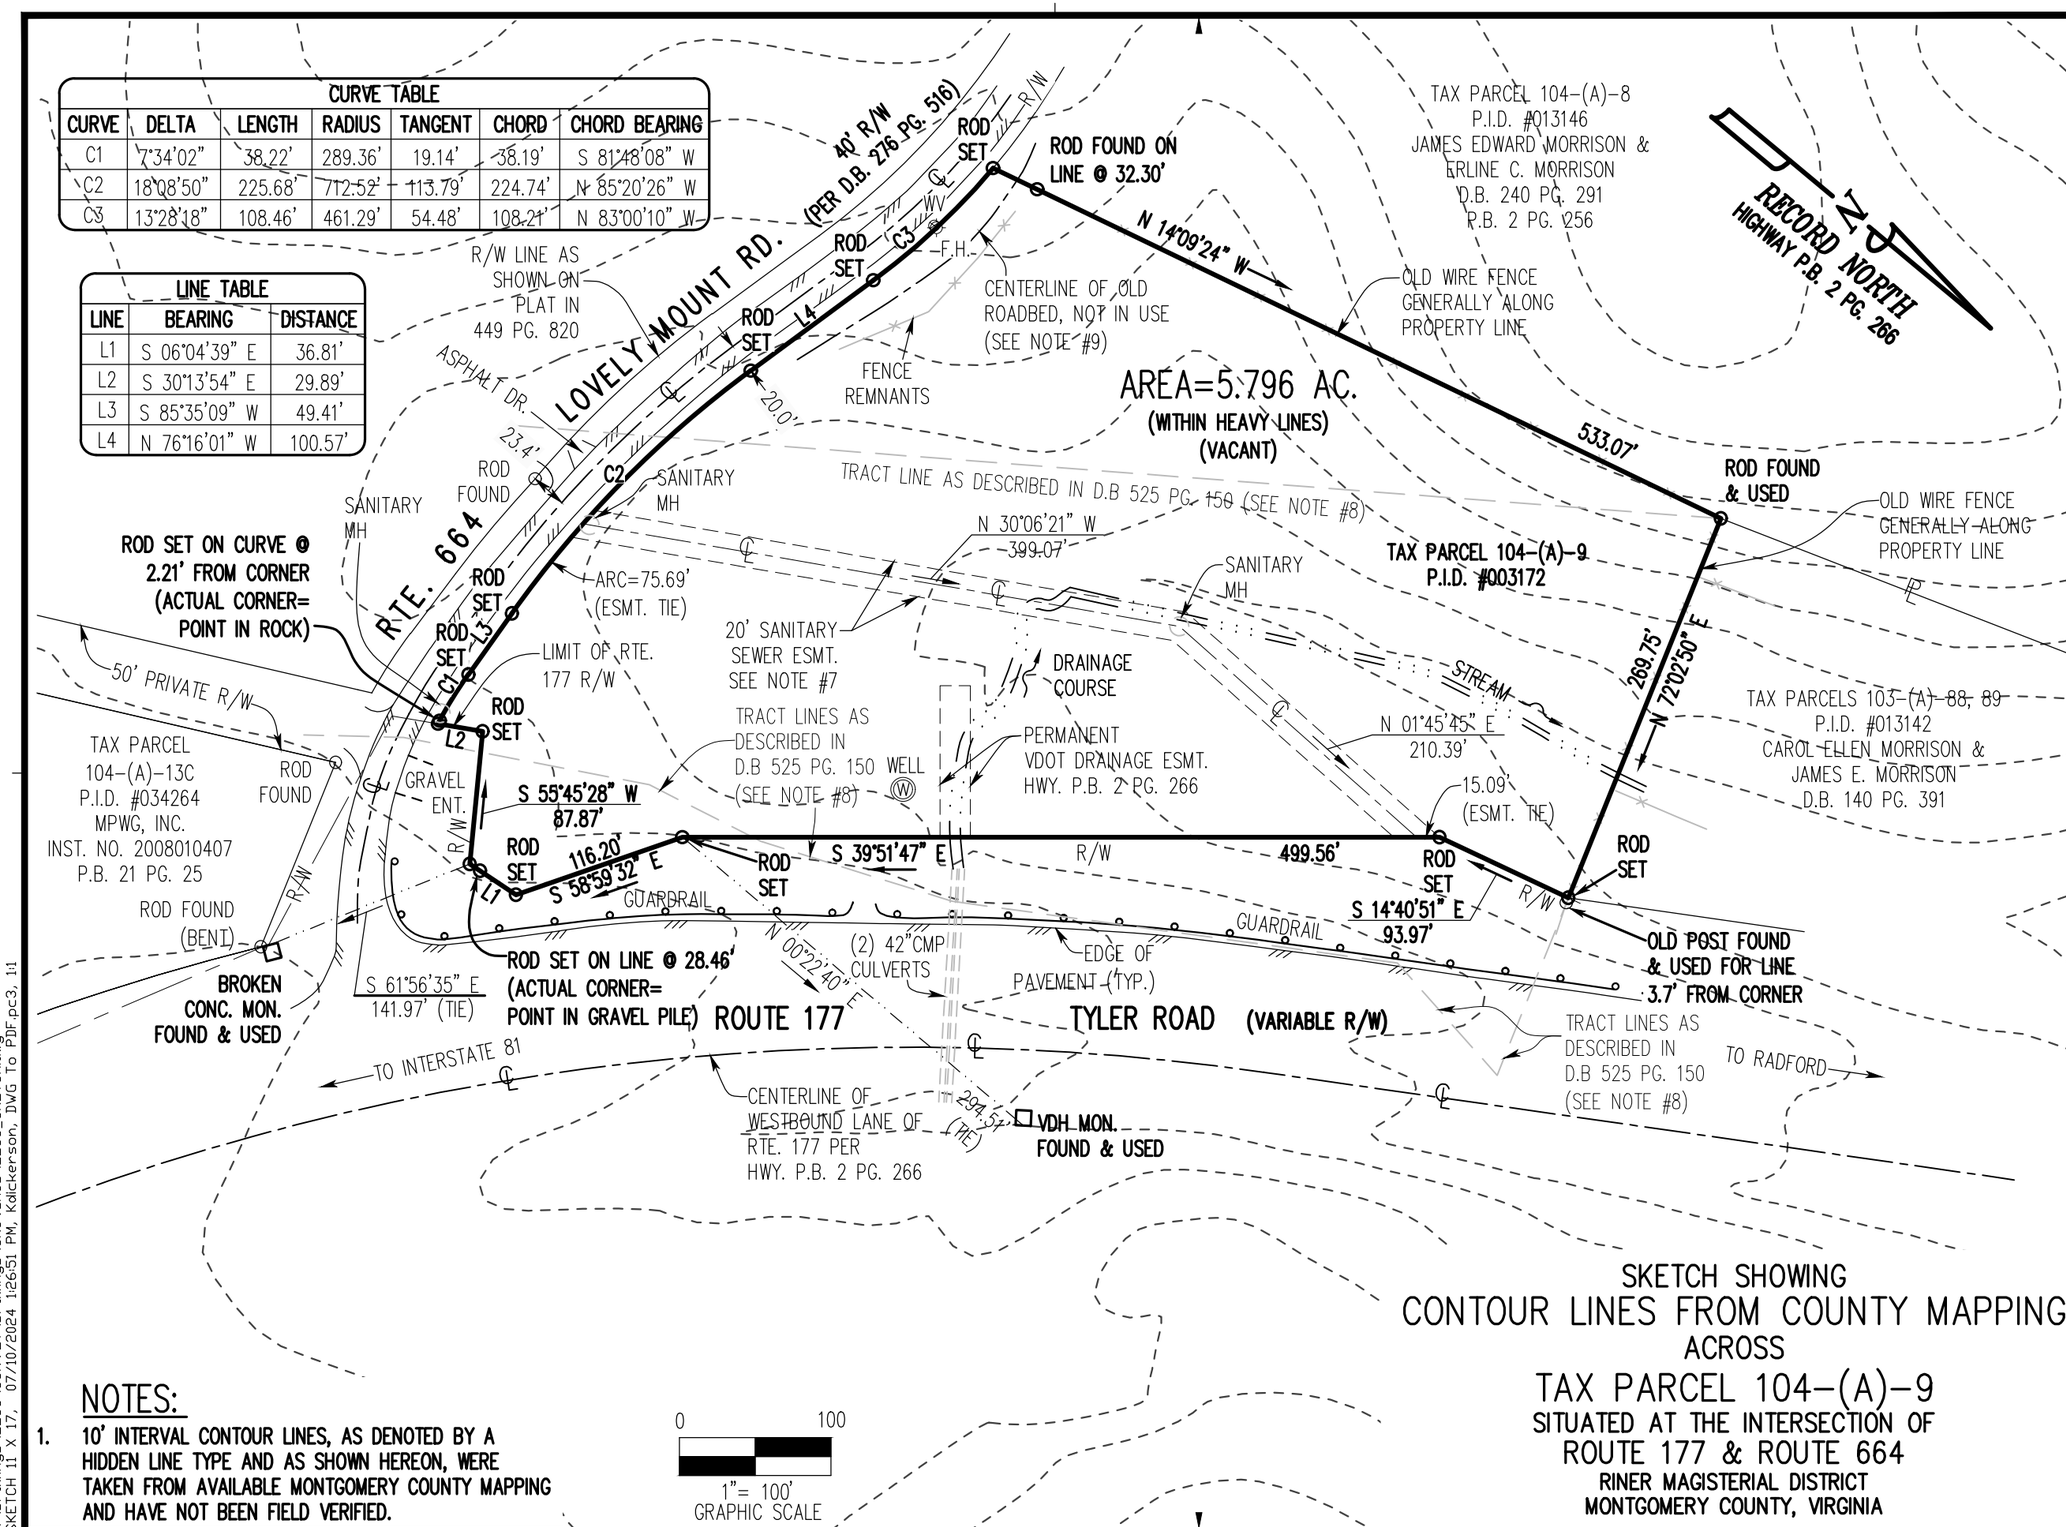

NOTES:

1. 10' INTERVAL CONTOUR LINES, AS DENOTED BY A HIDDEN LINE TYPE AND AS SHOWN HEREON, WERE TAKEN FROM AVAILABLE MONTGOMERY COUNTY MAPPING AND HAVE NOT BEEN FIELD VERIFIED.

0 100
1"= 100'
GRAPHIC SCALE

SKETCH SHOWING
CONTOUR LINES FROM COUNTY MAPPING
ACROSS
TAX PARCEL 104-(A)-9
SITUATED AT THE INTERSECTION OF
ROUTE 177 & ROUTE 664
RINER MAGISTERIAL DISTRICT
MONTGOMERY COUNTY, VIRGINIA

FORESIGHT DESIGN SERVICES
ENGINEERING • LAND PLANNING • SURVEYING
1260 Radford Street
Christiansburg, Virginia 24073
Phone: (540) 381-6011
Fax: (540) 381-2773
Email: info@foresightdesignservices.com
Web: www.foresightdesignservices.com

REVISIONS

PROJECT TEAM	
PM	ROC
TECH	MTM, KJD
CREW	SBU
FDS JOB NO.	ISSUE DATE
2288	07/10/24
SHEET NUMBER	
1 OF 1	

X:\Drawings\2288\SURVEY\Drawings\Sketches\2288_SKETCH.dwg
SKETCH 11 X 17, 07/10/2024 1:26:51 PM, Kdickerson, DWG To PDF.pc3, 1:1