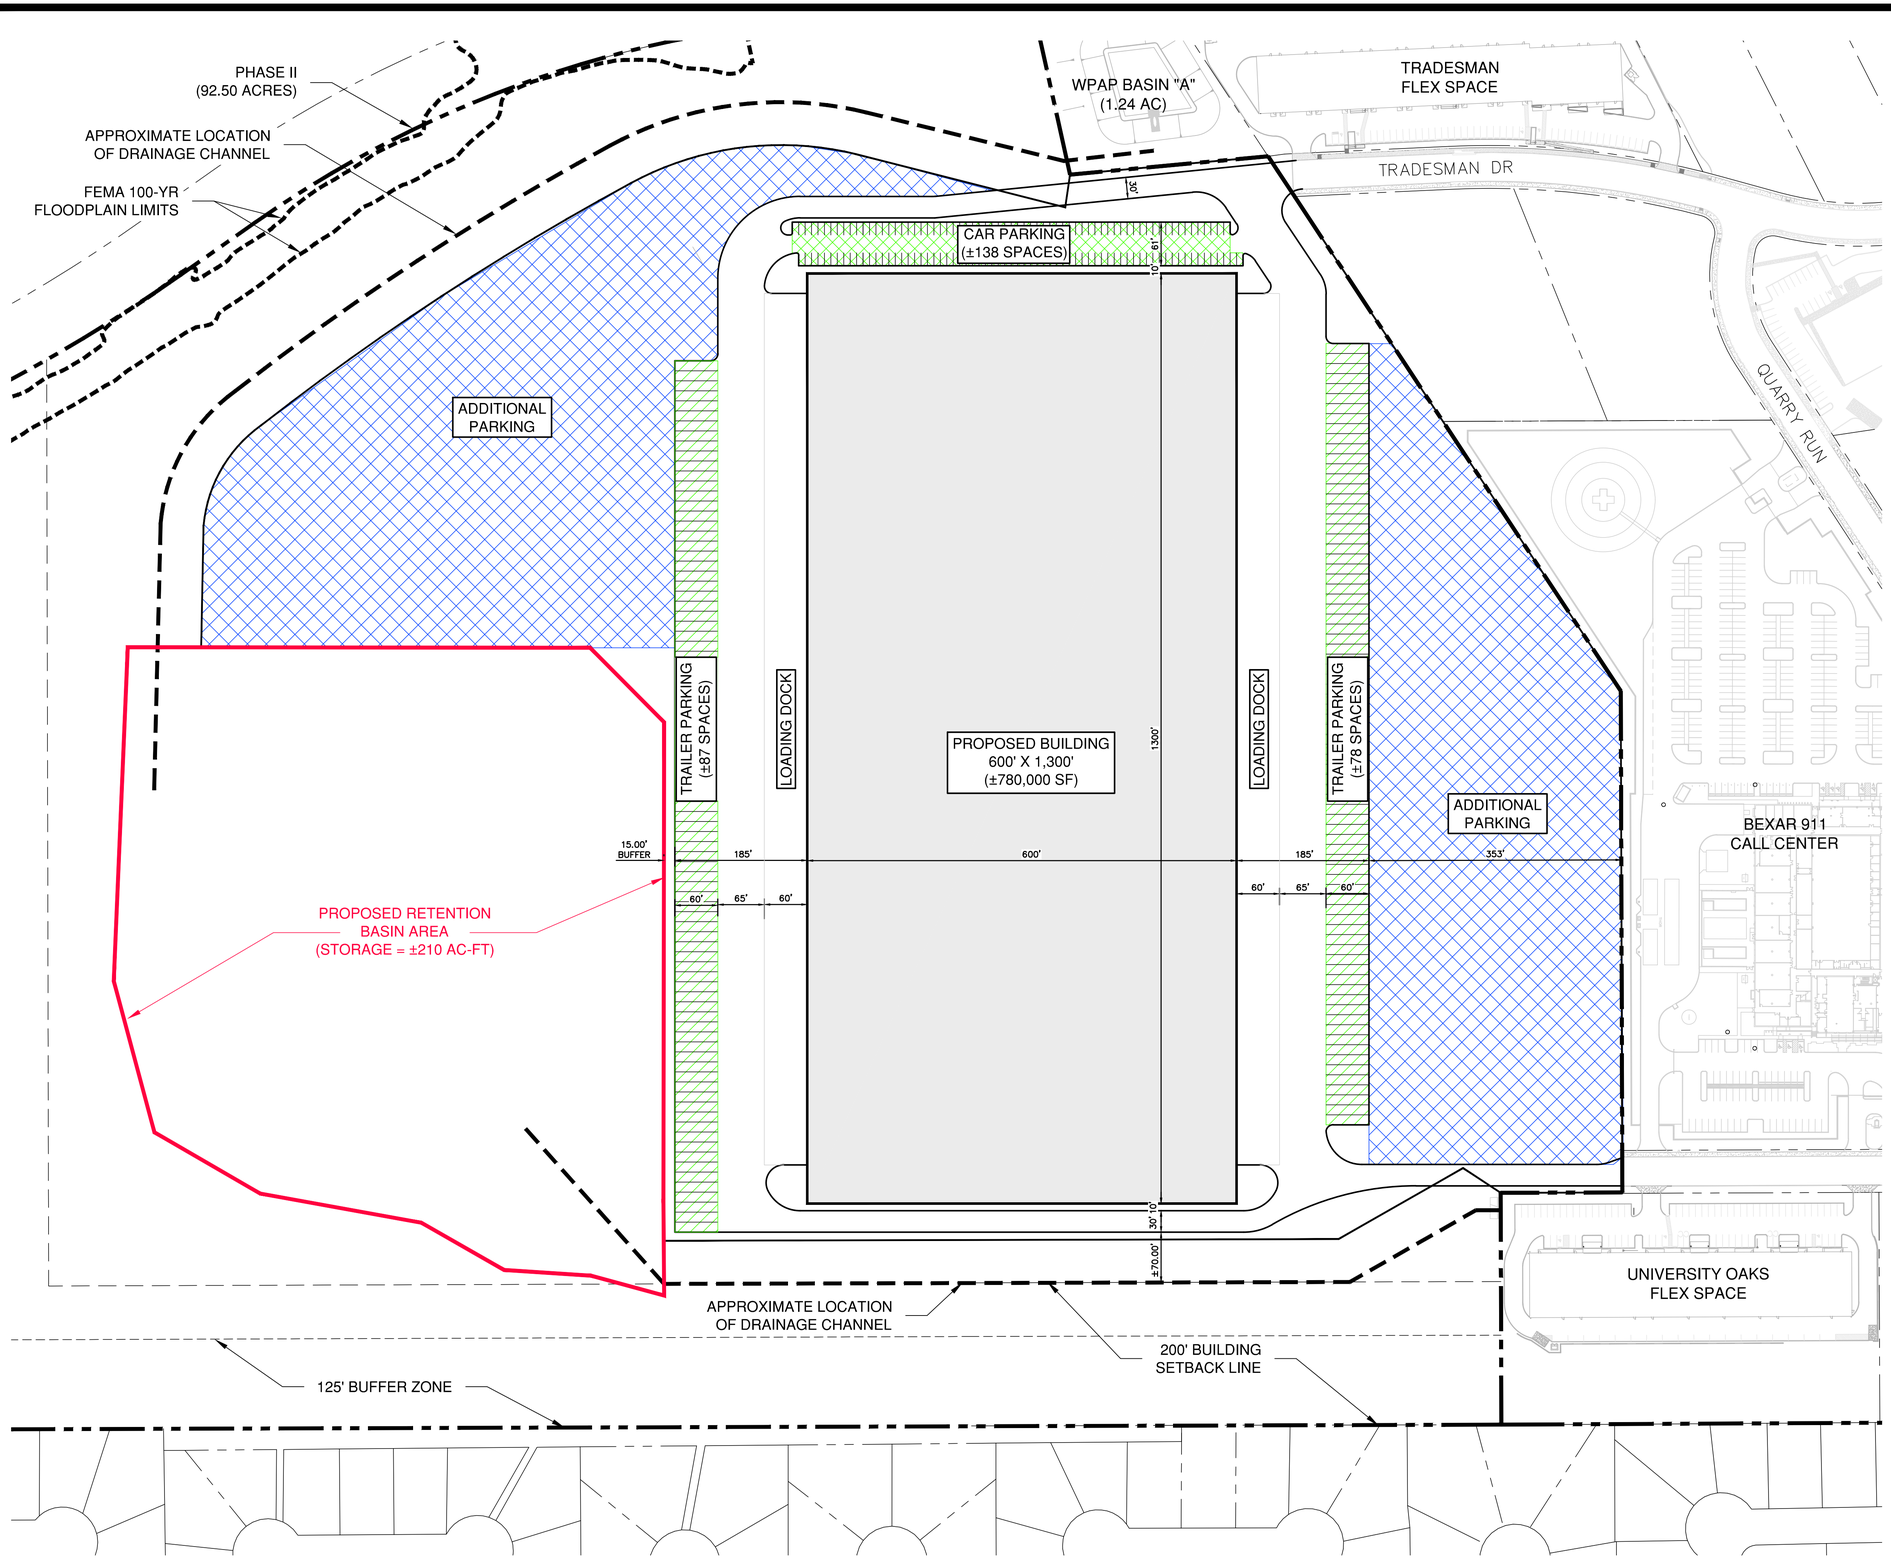

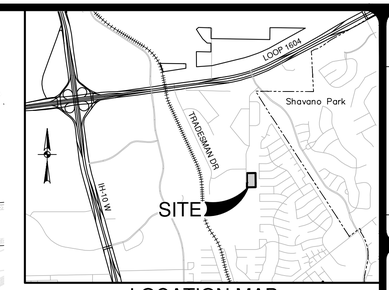

LOCATION MAP
NOT-TO-SCALE

SCALE: 1"= 100'

0' 100' 200' 300'

NO.	REVISION	DATE

PAPE-DAWSON ENGINEERS
2000 NW LOOP 410 | SAN ANTONIO, TEXAS 78213 | PHONE: 210.375.9000 FAX: 210.375.9010
TEXAS BOARD OF PROFESSIONAL ENGINEERS, FIRM REGISTRATION # 470
TEXAS BOARD OF PROFESSIONAL LAND SURVEYING, FIRM REGISTRATION # 10028800

TRADESMAN QUARRY
SAN ANTONIO, TEXAS
PRELIMINARY SITE PLAN EXHIBIT
OPTION 1

PLAT NO. --
JOB NO. 11071-01
DATE JUNE 2019
DESIGNER MC
CHECKED DRAWN MC
SHEET 1 OF 1

Date: Jun 20, 2019, 9:05am User ID: MCotonese
File: P:\110\71\00\Design\Exhibits\PRELIMINARY SITE PLAN_190619.dwg

THIS DOCUMENT HAS BEEN PRODUCED FROM MATERIAL THAT WAS STORED AND/OR TRANSMITTED ELECTRONICALLY AND MAY HAVE BEEN INADVERTENTLY ALTERED. RELY ONLY ON FINAL HARDCOPY MATERIALS BEARING THE CONSULTANT'S ORIGINAL SIGNATURE AND SEAL. AERIAL IMAGERY PROVIDED BY GOOGLE© UNLESS OTHERWISE NOTED. Imagery © 2016,CAPCOG,Digital Globe,Texas Orthoimagery Program, USDA Farm Service Agency.