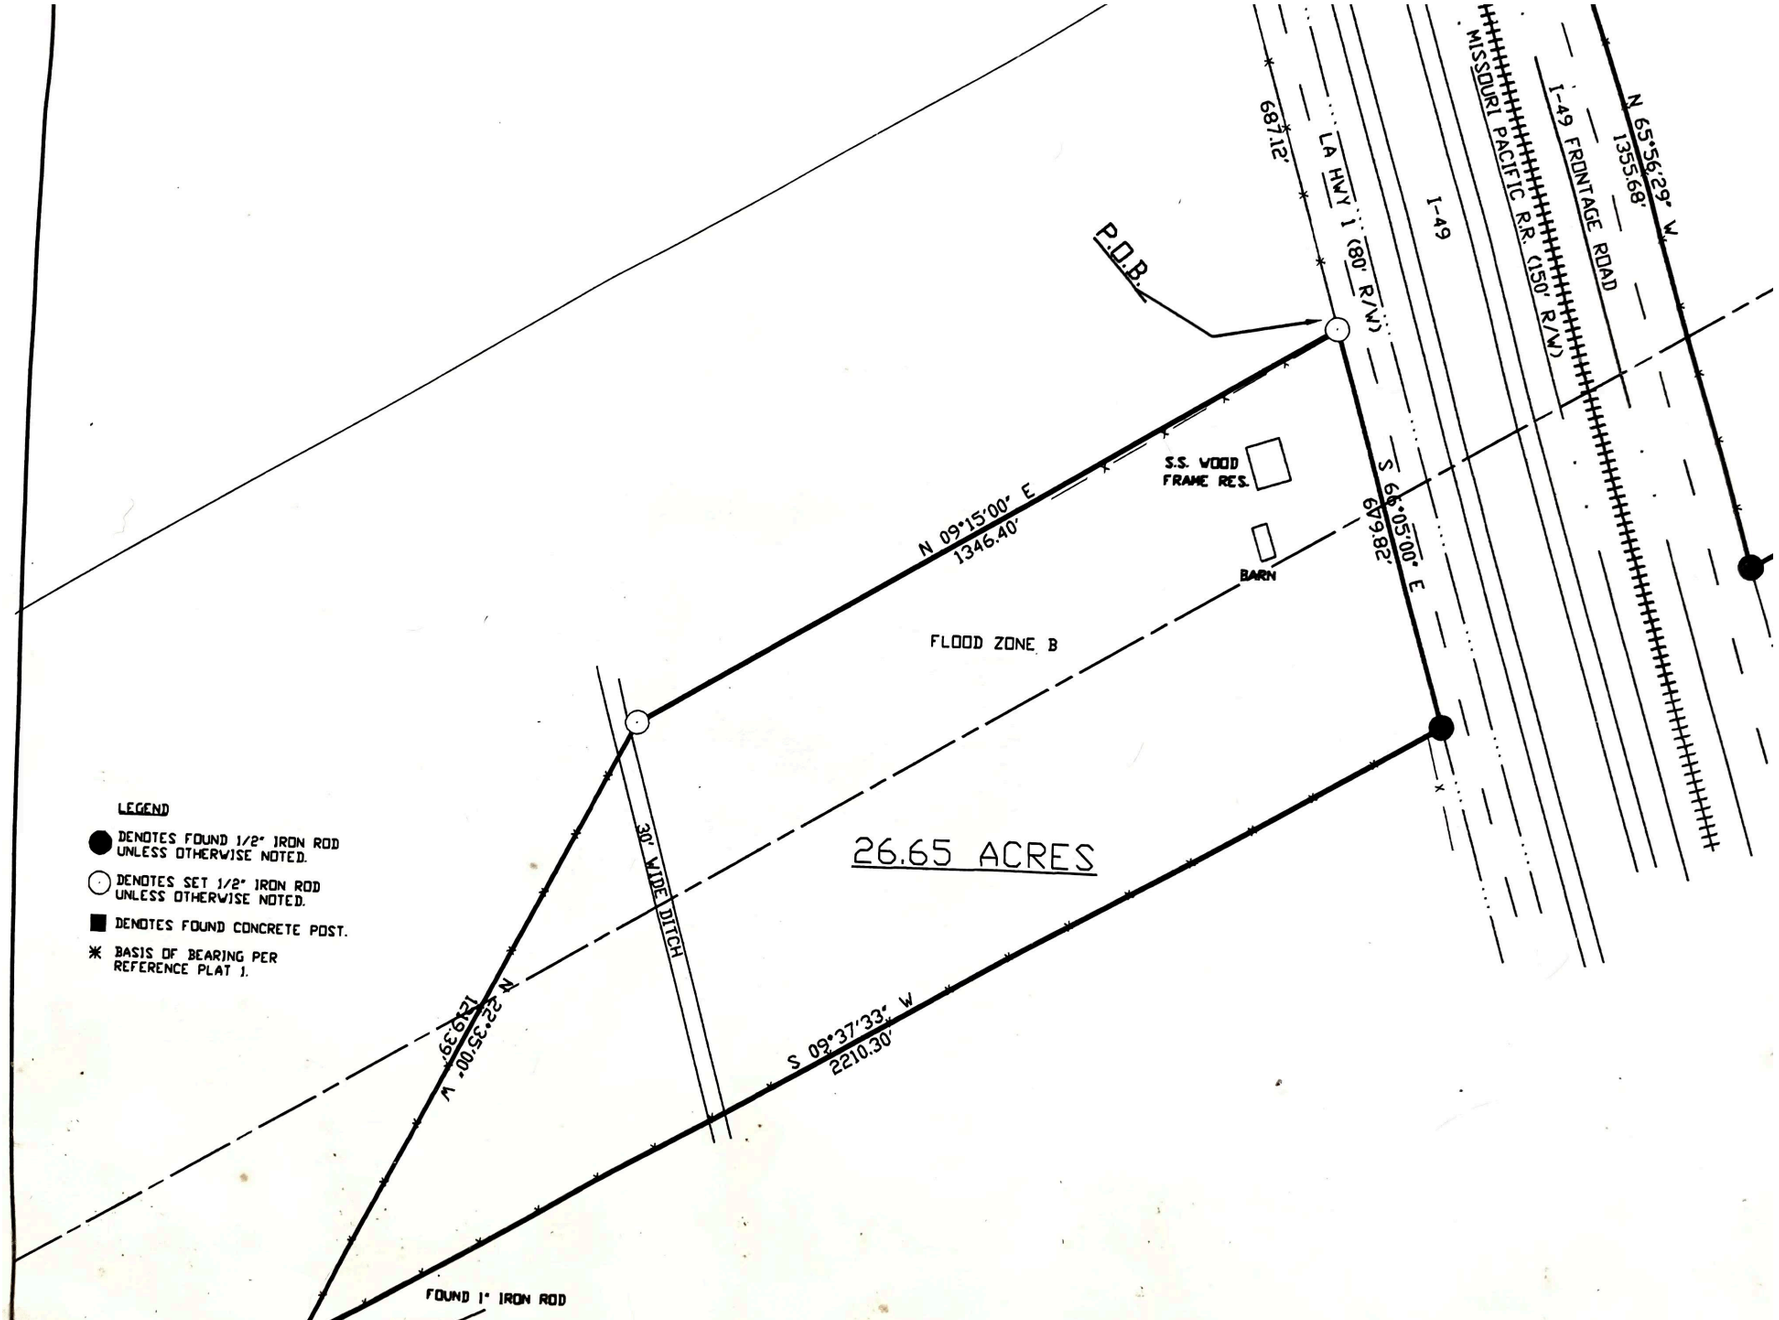
P.O.B.
687.12'
LA HWY 1 (80' R/W)
I-49
MISSOURI PACIFIC R.R. (150' R/W)
I-49 FRONTAGE ROAD
N 65°56'29" W
1355.68'
S 69°05'00" E
649.82'
S.S. WOOD FRAME RES.
BARN
N 09°15'00" E
1346.40'
FLOOD ZONE B
26.65 ACRES
30' WIDE DITCH
N 22°35'00" W
1249.39'
S 09°37'33" W
2210.30'
FOUND 1" IRON ROD
LEGEND
DENOTES FOUND 1/2" IRON ROD UNLESS OTHERWISE NOTED.
DENOTES SET 1/2" IRON ROD UNLESS OTHERWISE NOTED.
DENOTES FOUND CONCRETE POST.
* BASIS OF BEARING PER REFERENCE PLAT 1.