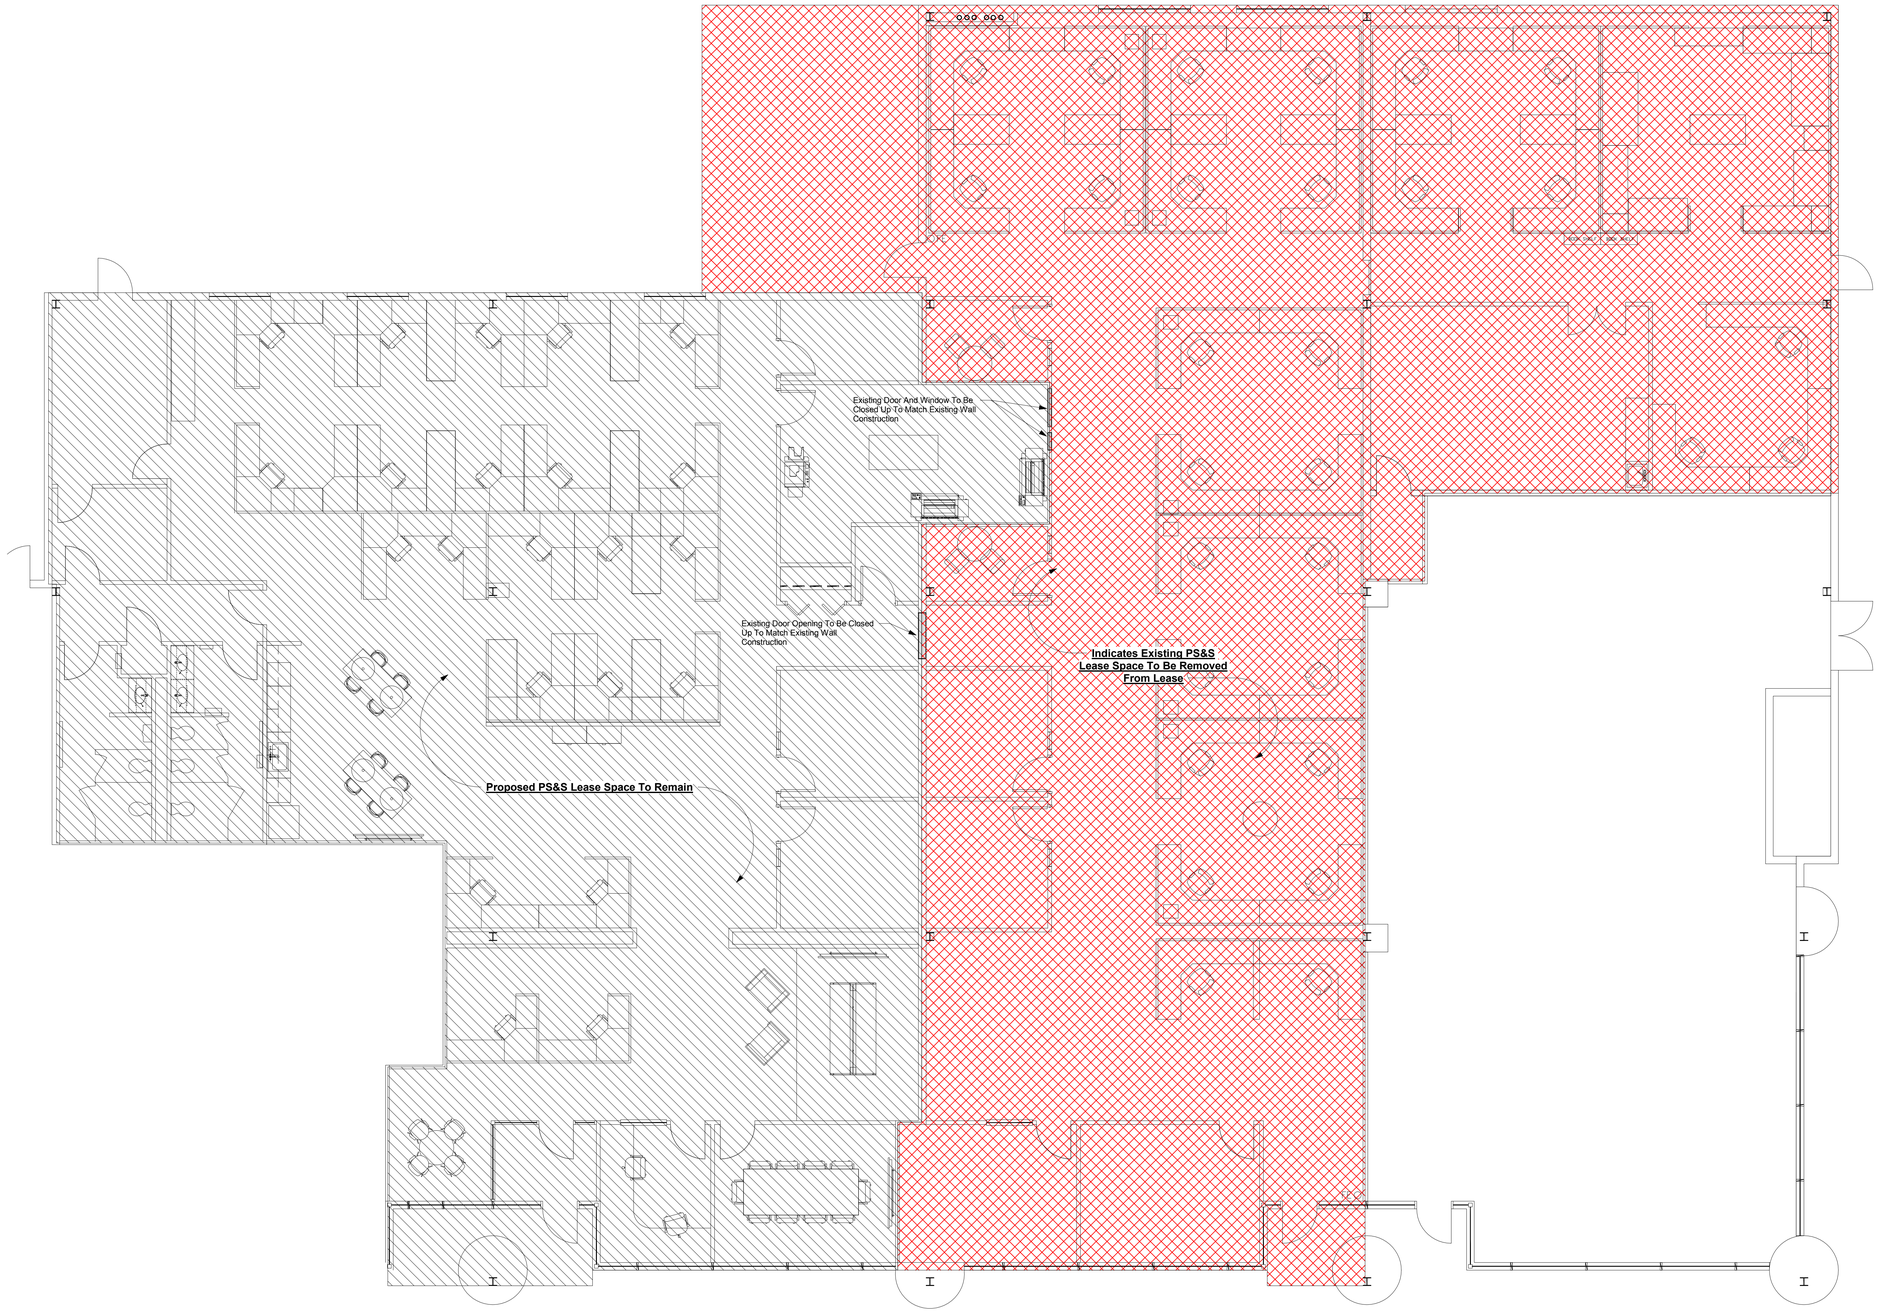

Proposed First Floor Plan
3/16" = 1'-0"

LEGEND

INDICATES POTENTIAL AREA TO BE REMOVED FROM PS&S LEASE	AREA = 6,406 S.F.
INDICATES POTENTIAL AREA TO REMAIN IN PS&S LEASE	AREA = 5,381 S.F.

LEGEND

- INDICATES EXISTING WALLS TO REMAIN UNTOUCHED
- INDICATES PROPOSED WALLS TO REMAIN UNTOUCHED
- Section Number / Building Section / Sheet Number (0 / A-000)
- Callout Number / Detail Callout / Sheet Number (0 / A-000)

Brian Fitzgerald R.A., NCARB, A.I.A., LEED AP
NJ Lic. # 21AI0205680041
NCARB Cert. # 88189
East Main Street
Oceanport, NJ 07757
P: (732) 859-4968
Brian@bfarchdesign.com

Proposed Unverified Floor Plans For:

1433 Bldg A

Monmouth Shores Corporate Park
1433 A - Proposed PS&S Space
Wall Township, NJ 07753-6821

These drawings and specifications are issued as instruments of the architect's service for use solely with respect to this project. These drawings and specifications shall not be used by the owner or by others on other projects, for additions to this project, or for completion of this project by others, without the agreement of the architect.

No.	Description	Date

Proposed First Floor Plan

Project number	2019-88
Submission Date	-
Sheet Issue Date	05/19/20
Drawn by	BPF
Checked by	BPF

A-101

Scale: As indicated

0 1' 3' 7' 15'