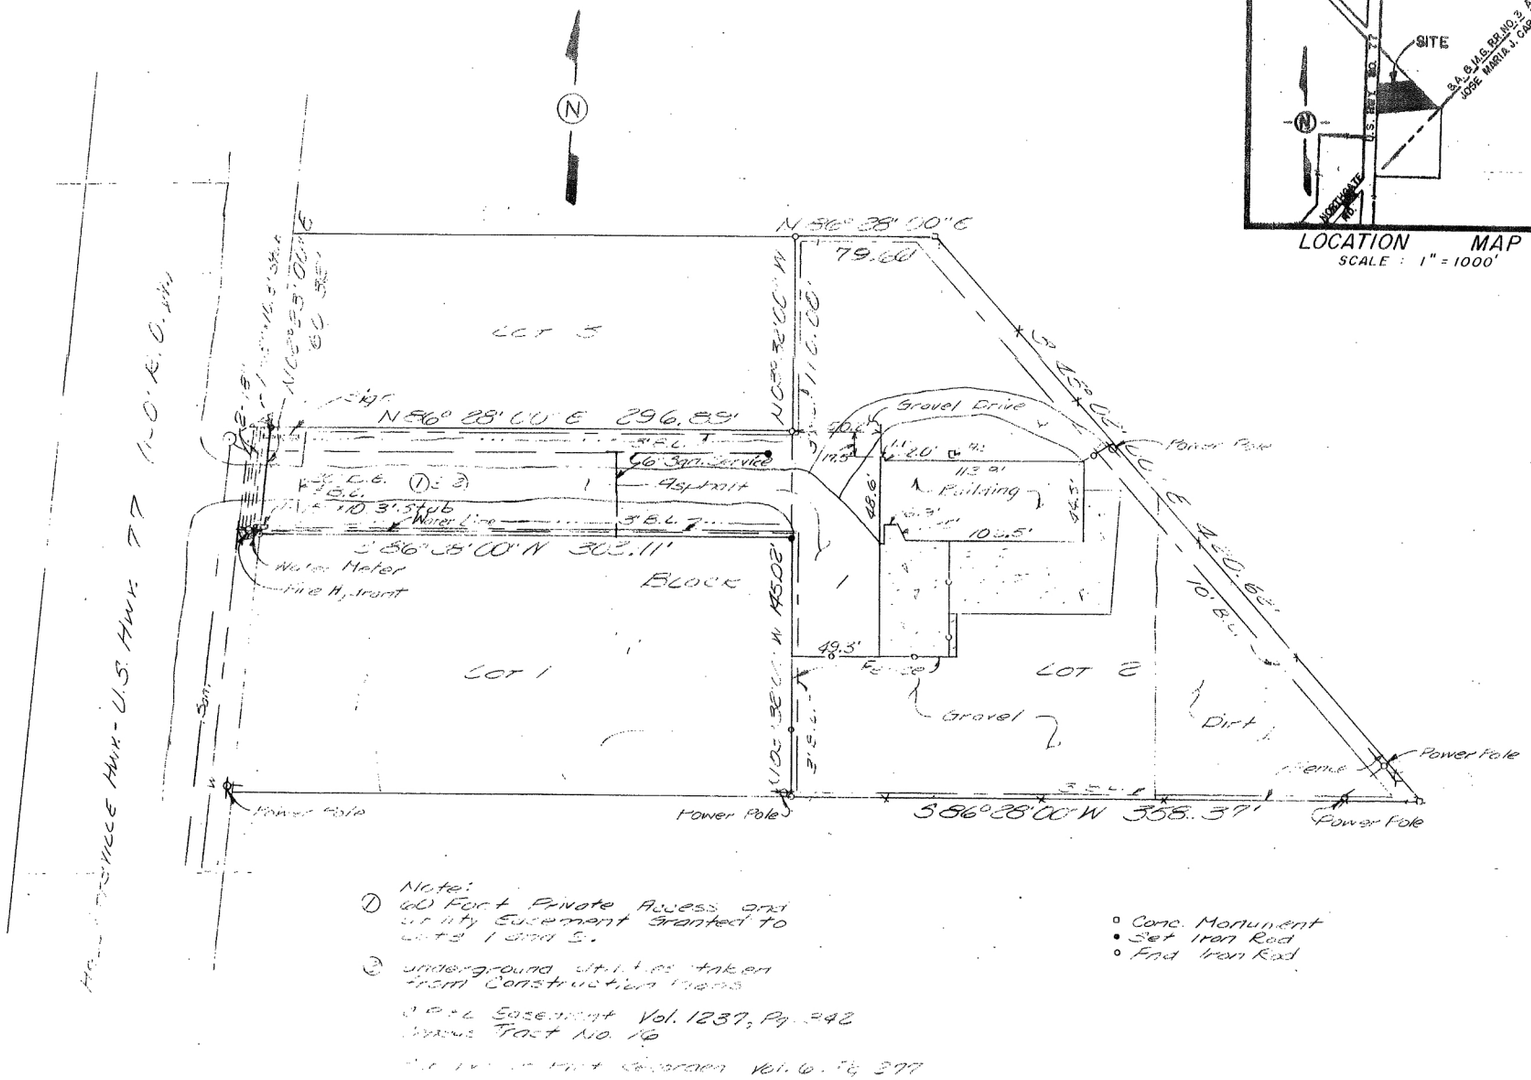

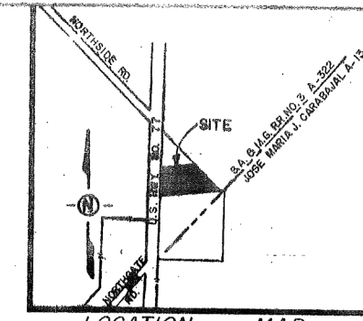

LOCATION MAP
SCALE : 1" = 1000'

THE PROVISIONS OF THE VICTORIA COUNTY AIRPORT NAVAID PROTECTION AND OBSTRUCTION PREVENTION ORDINANCE ADOPTED BY THE COMMISSIONERS COURT ON AUGUST 13, 1973, AND THE VICTORIA COUNTY AIRPORT HAZARD ZONING MAP ON FILE WITH THE COUNTY CLERK OF VICTORIA COUNTY, TEXAS, (SUBJECT ORDINANCE RECORDED IN VOLUME 29, PAGE 152, CIVIL MINUTES OF VICTORIA COUNTY, TEXAS).

I HEREBY CERTIFY THAT THE ABOVE PLAT ACCURATELY REPRESENTS THE RESULTS OF AN ON THE GROUND SURVEY MADE UNDER MY SUPERVISION ON THE 17TH DAY OF MARCH, 1992. ALL CORNERS LOCATED ARE AS SHOWN. THERE ARE NO VISUAL ENCROACHMENTS, CONFLICTS OR PROTRUSIONS APPARENT ON THE GROUND EXCEPT AS SHOWN AND I HAVE CONSULTED THE FEDERAL INSURANCE FLOOD HAZARD MAP AND FOUND THAT THE PROPERTY DESCRIBED HEREIN IS LOCATED IN ZONE "X", NOT A FLOOD PRONE AREA, ACCORDING TO COMMUNITY PANEL NUMBER 480638 0005F REVISED MAY 17, 1990.

STATE OF TEXAS REGISTERED A.C. FRANKSON 2239 PROFESSIONAL LAND SURVEYOR

A. C. FRANKSON
REGISTERED PROFESSIONAL
LAND SURVEYOR
TEXAS LICENSE NO. 2239

BALUSEK - FRANKSON & ASSOCIATES, INC
ENGINEERS & SURVEYORS
VICTORIA, TEXAS

No	Date	Revision

Sheet Number