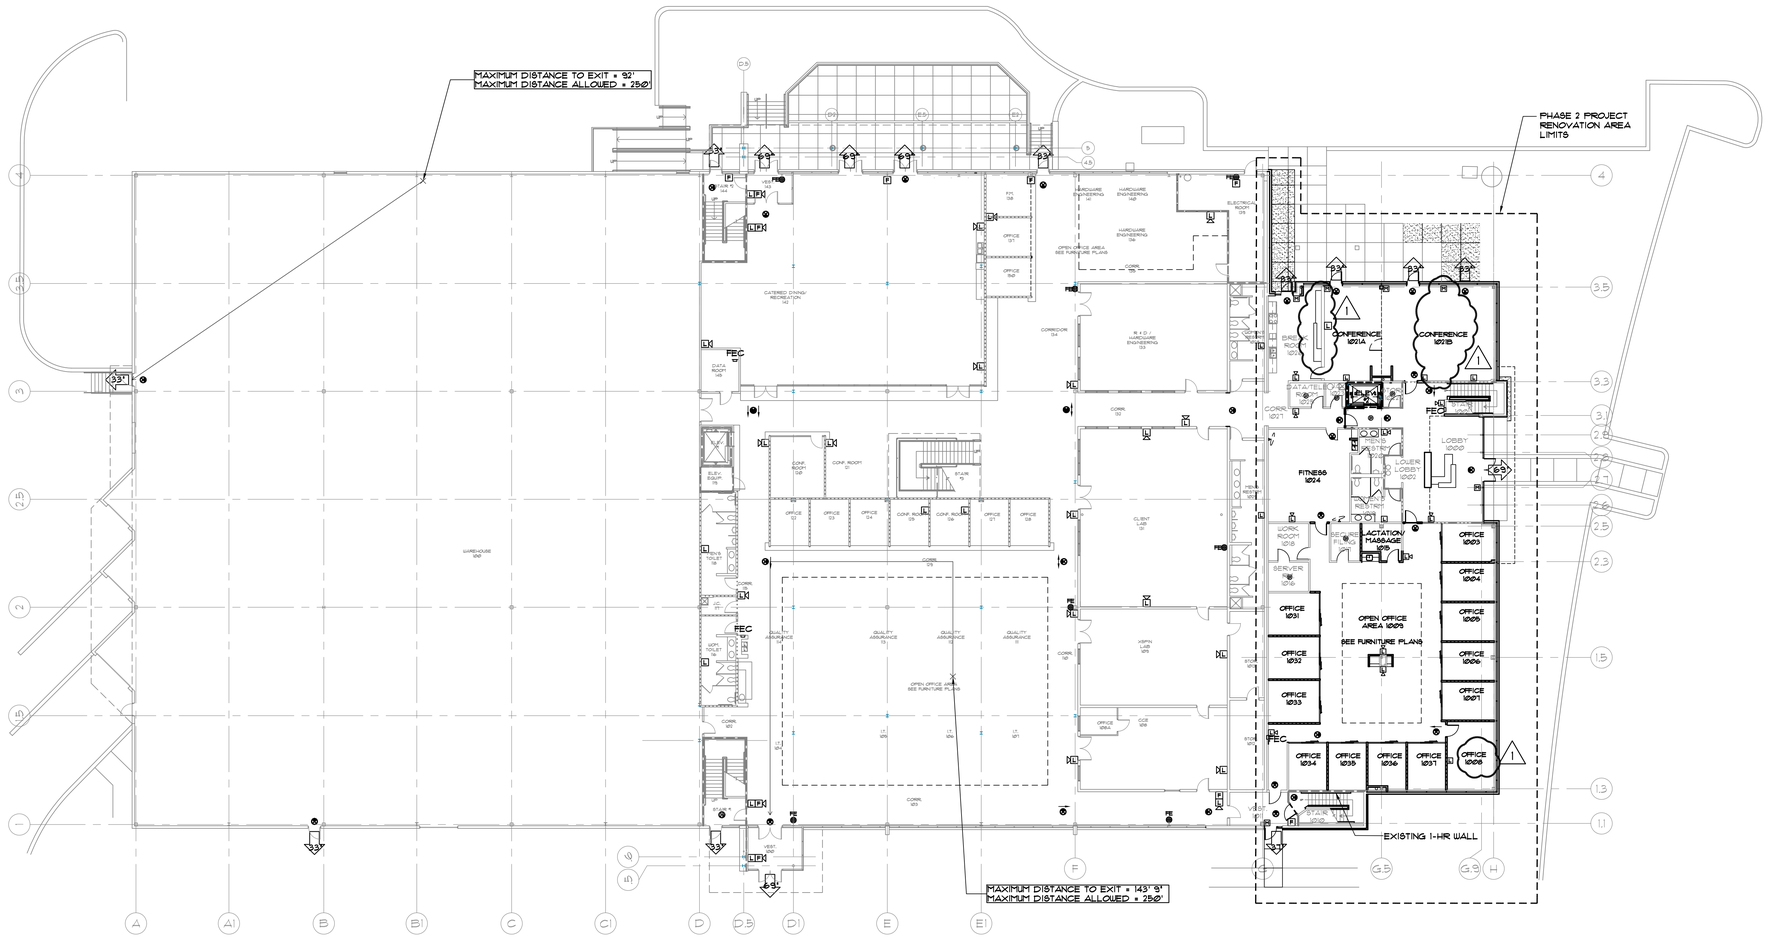
MAXIMUM DISTANCE TO EXIT = 92'
MAXIMUM DISTANCE ALLOWED = 250'
PHASE 2 PROJECT RENOVATION AREA LIMITS
MAXIMUM DISTANCE TO EXIT = 143' 9"
MAXIMUM DISTANCE ALLOWED = 250'
EXISTING 1-HR WALL
CONFERENCE 1021A
CONFERENCE 1021B
FITNESS 1024
LOBBY 1000
LACTATION/ MASSAGE 1009
OFFICE 1003
OFFICE 1004
OFFICE 1009
OFFICE 1006
OFFICE 1007
OFFICE 1008
OFFICE 1031
OFFICE 1032
OFFICE 1033
OFFICE 1034
OFFICE 1035
OFFICE 1036
OFFICE 1037
OPEN OFFICE AREA 1005
SEE FURNITURE PLANS
WORK ROOM 1018
SERVER 1016
FEC
WAREHOUSE 100
CATERED DINING/ RECREATION 142
QUALITY ASSURANCE
CLIENT LAB 101
HARDWARE ENGINEERING 140
HARDWARE ENGINEERING 148
HARDWARE ENGINEERING 156
R & D / HARDWARE ENGINEERING 153
CORRIDOR 154
CONF. ROOM 129
CONF. ROOM 127
OFFICE 127
OFFICE 123
OFFICE 124
OFFICE 121
OFFICE 128
MEN'S TOILET 118
WOM'S TOILET 116
ELEV. EQUIP. 119
STAIR 114
DATA ROOM 115
FIT. 139
OFFICE 131
OFFICE 140
OPEN OFFICE AREA SEE FURNITURE PLANS
CORR. 135
ELECTRICAL ROOM 134
CORR. 133
CORR. 132
CORR. 129
CORR. 122
CORR. 123
CORR. 121
CORR. 1027
CORR.