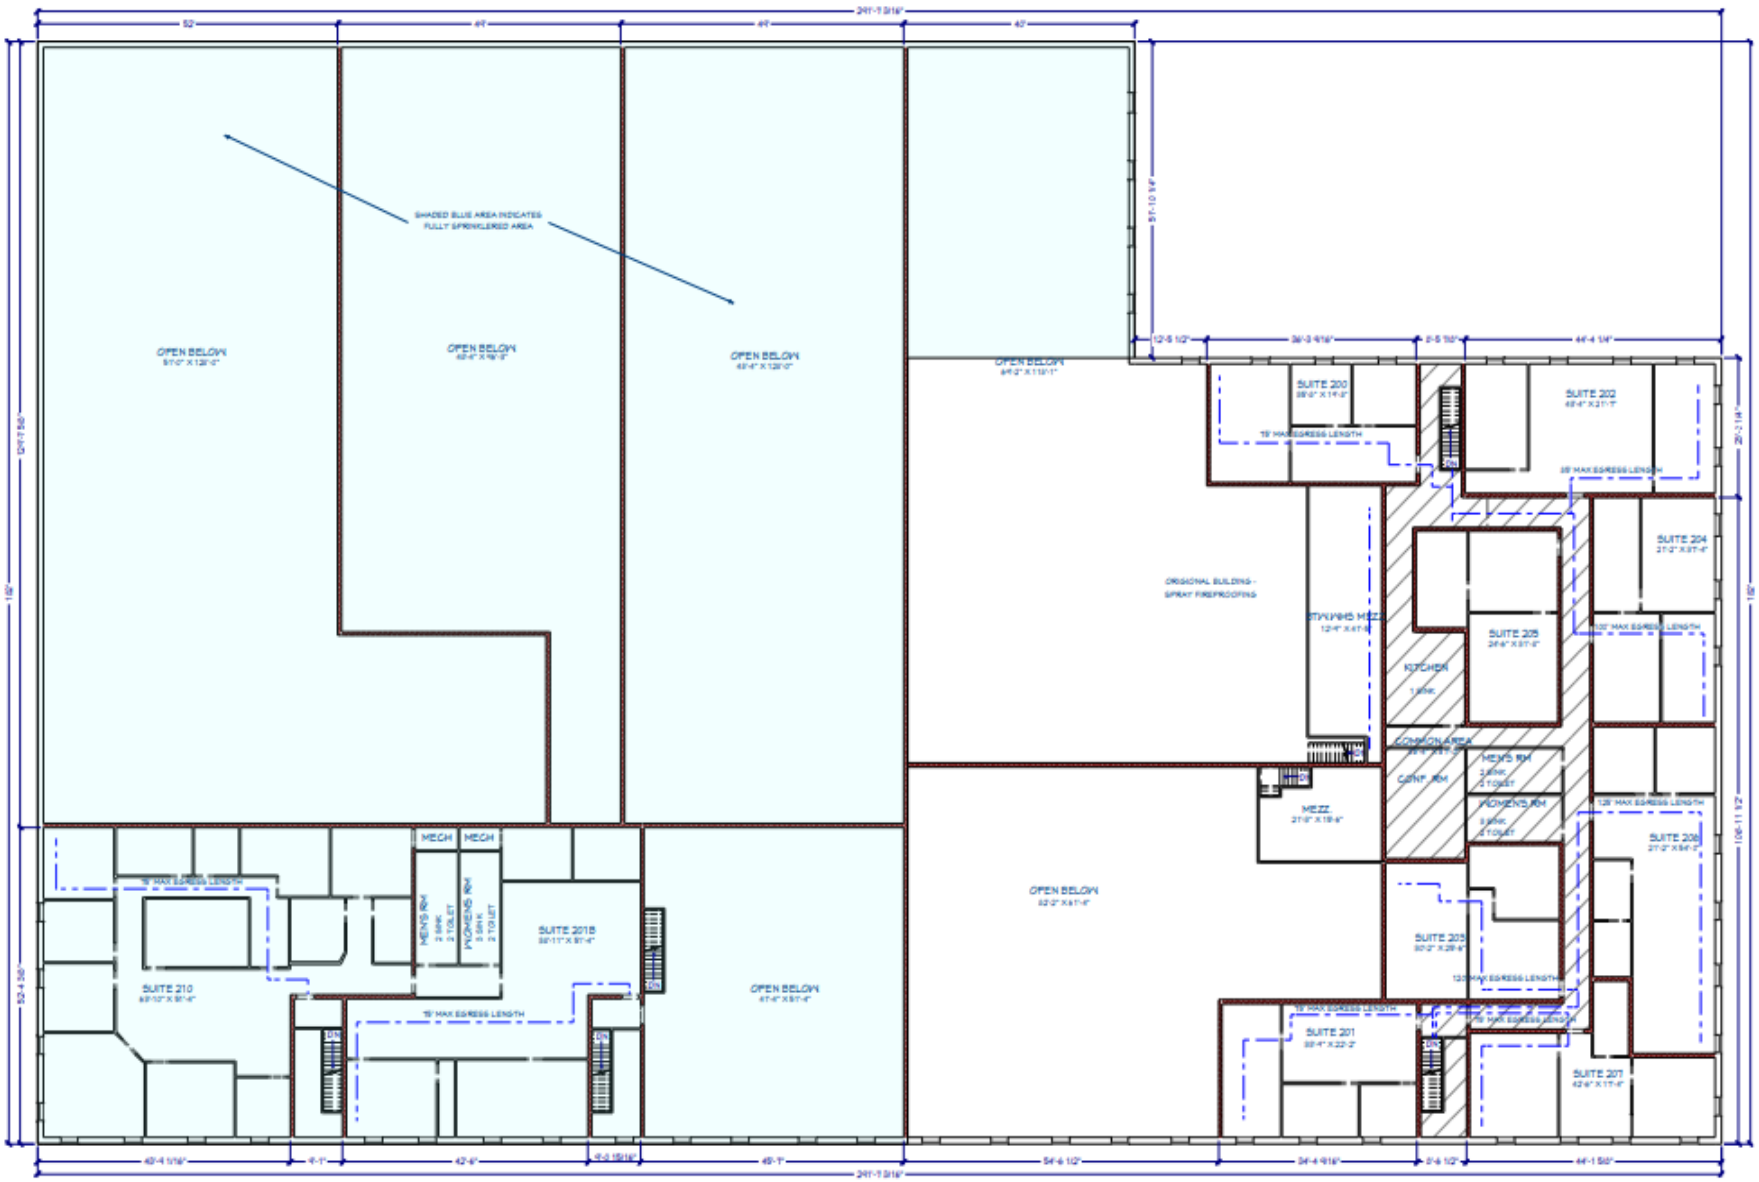

2nd Floor 1 in = 10 ft

© COPYRIGHT NOTE

NO.	DESCRIPTION	BY	DATE
1			
2			
3			
4			
5			

PROJECT DESCRIPTION:
B.J. McGlone's Co., INC.
40 Brunswick Avenue
Edison, NJ 08818-0394
Job No. 19-023 McGlone

Marsile Architecture
555 Main Street
Second Floor Metuchen NJ 08840
(908) 632-9600 (732) 662-5188
mark@marsilearch.com
68 Ave Seaside Park, NJ 08752
NJ LICENSE # 18478
PA LICENSE # 42352

DATE: 03.07.2019

SCALE: AS NOTED

SHEET: A-3