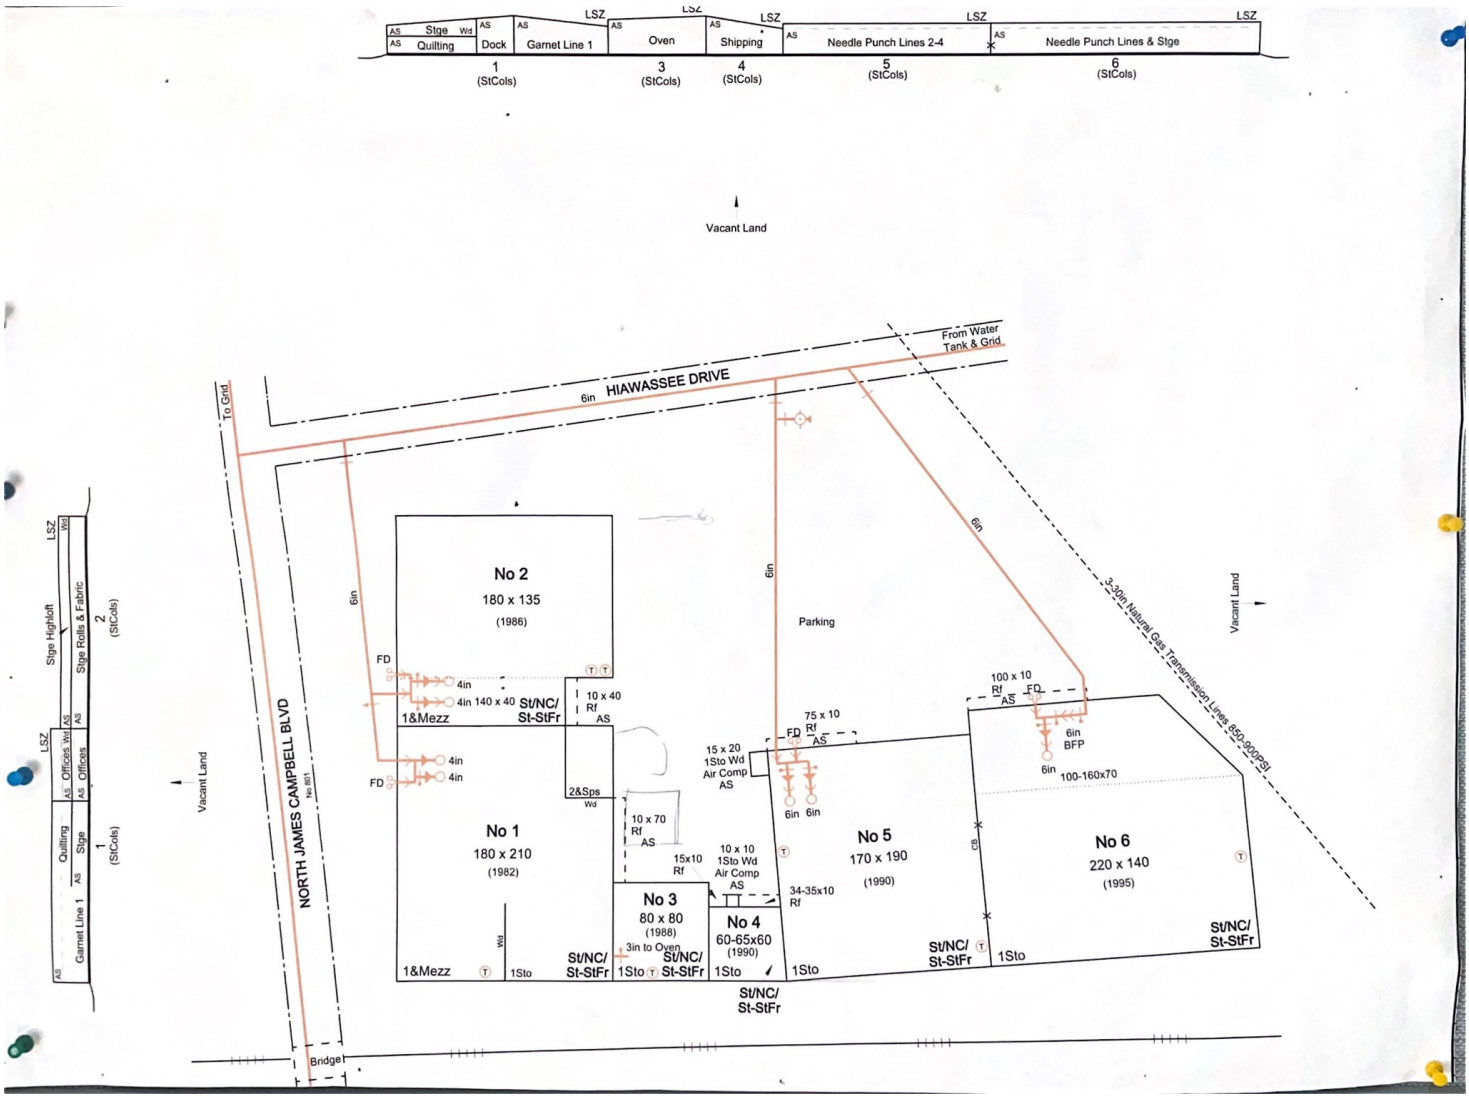
Stge
Quilting
Wd
Dock
Garnet Line 1
Oven
Shipping
Needle Punch Lines 2-4
Needle Punch Lines & Stge
LSZ
AS
1 (StCols)
3 (StCols)
4 (StCols)
5 (StCols)
6 (StCols)
Vacant Land
From Water Tank & Grid
6in HIAWASSEE DRIVE
To Grid
NORTH JAMES CAMPBELL BLVD
No 901
Bridge
Parking
3-30in Natural Gas Transmission Lines 850-900PSI
Vacant Land
Stge Highloft
Stge Rolls & Fabric
Offices
Offices
Quilting
Stge
Garnet Line 1
2 (StCols)
1 (StCols)
No 1
180 x 210
(1982)
No 2
180 x 135
(1986)
No 3
80 x 80
(1988)
No 4
60-65x60
(1990)
No 5
170 x 190
(1990)
No 6
220 x 140
(1995)
1&Mezz
1Sto
2&Sps
St/NC/
St-StFr
FD
4in
4in 140 x 40
10 x 40
Rf
10 x 70
Rf
15x10
Rf
3in to Oven
15 x 20
1Sto Wd
Air Comp
10 x 10
1Sto Wd
Air Comp
75 x 10
Rf
6in 6in
34-35x10
Rf
100 x 10
Rf
6in
BFP
100-160x70
CB