REAL COUNTY, TEXAS

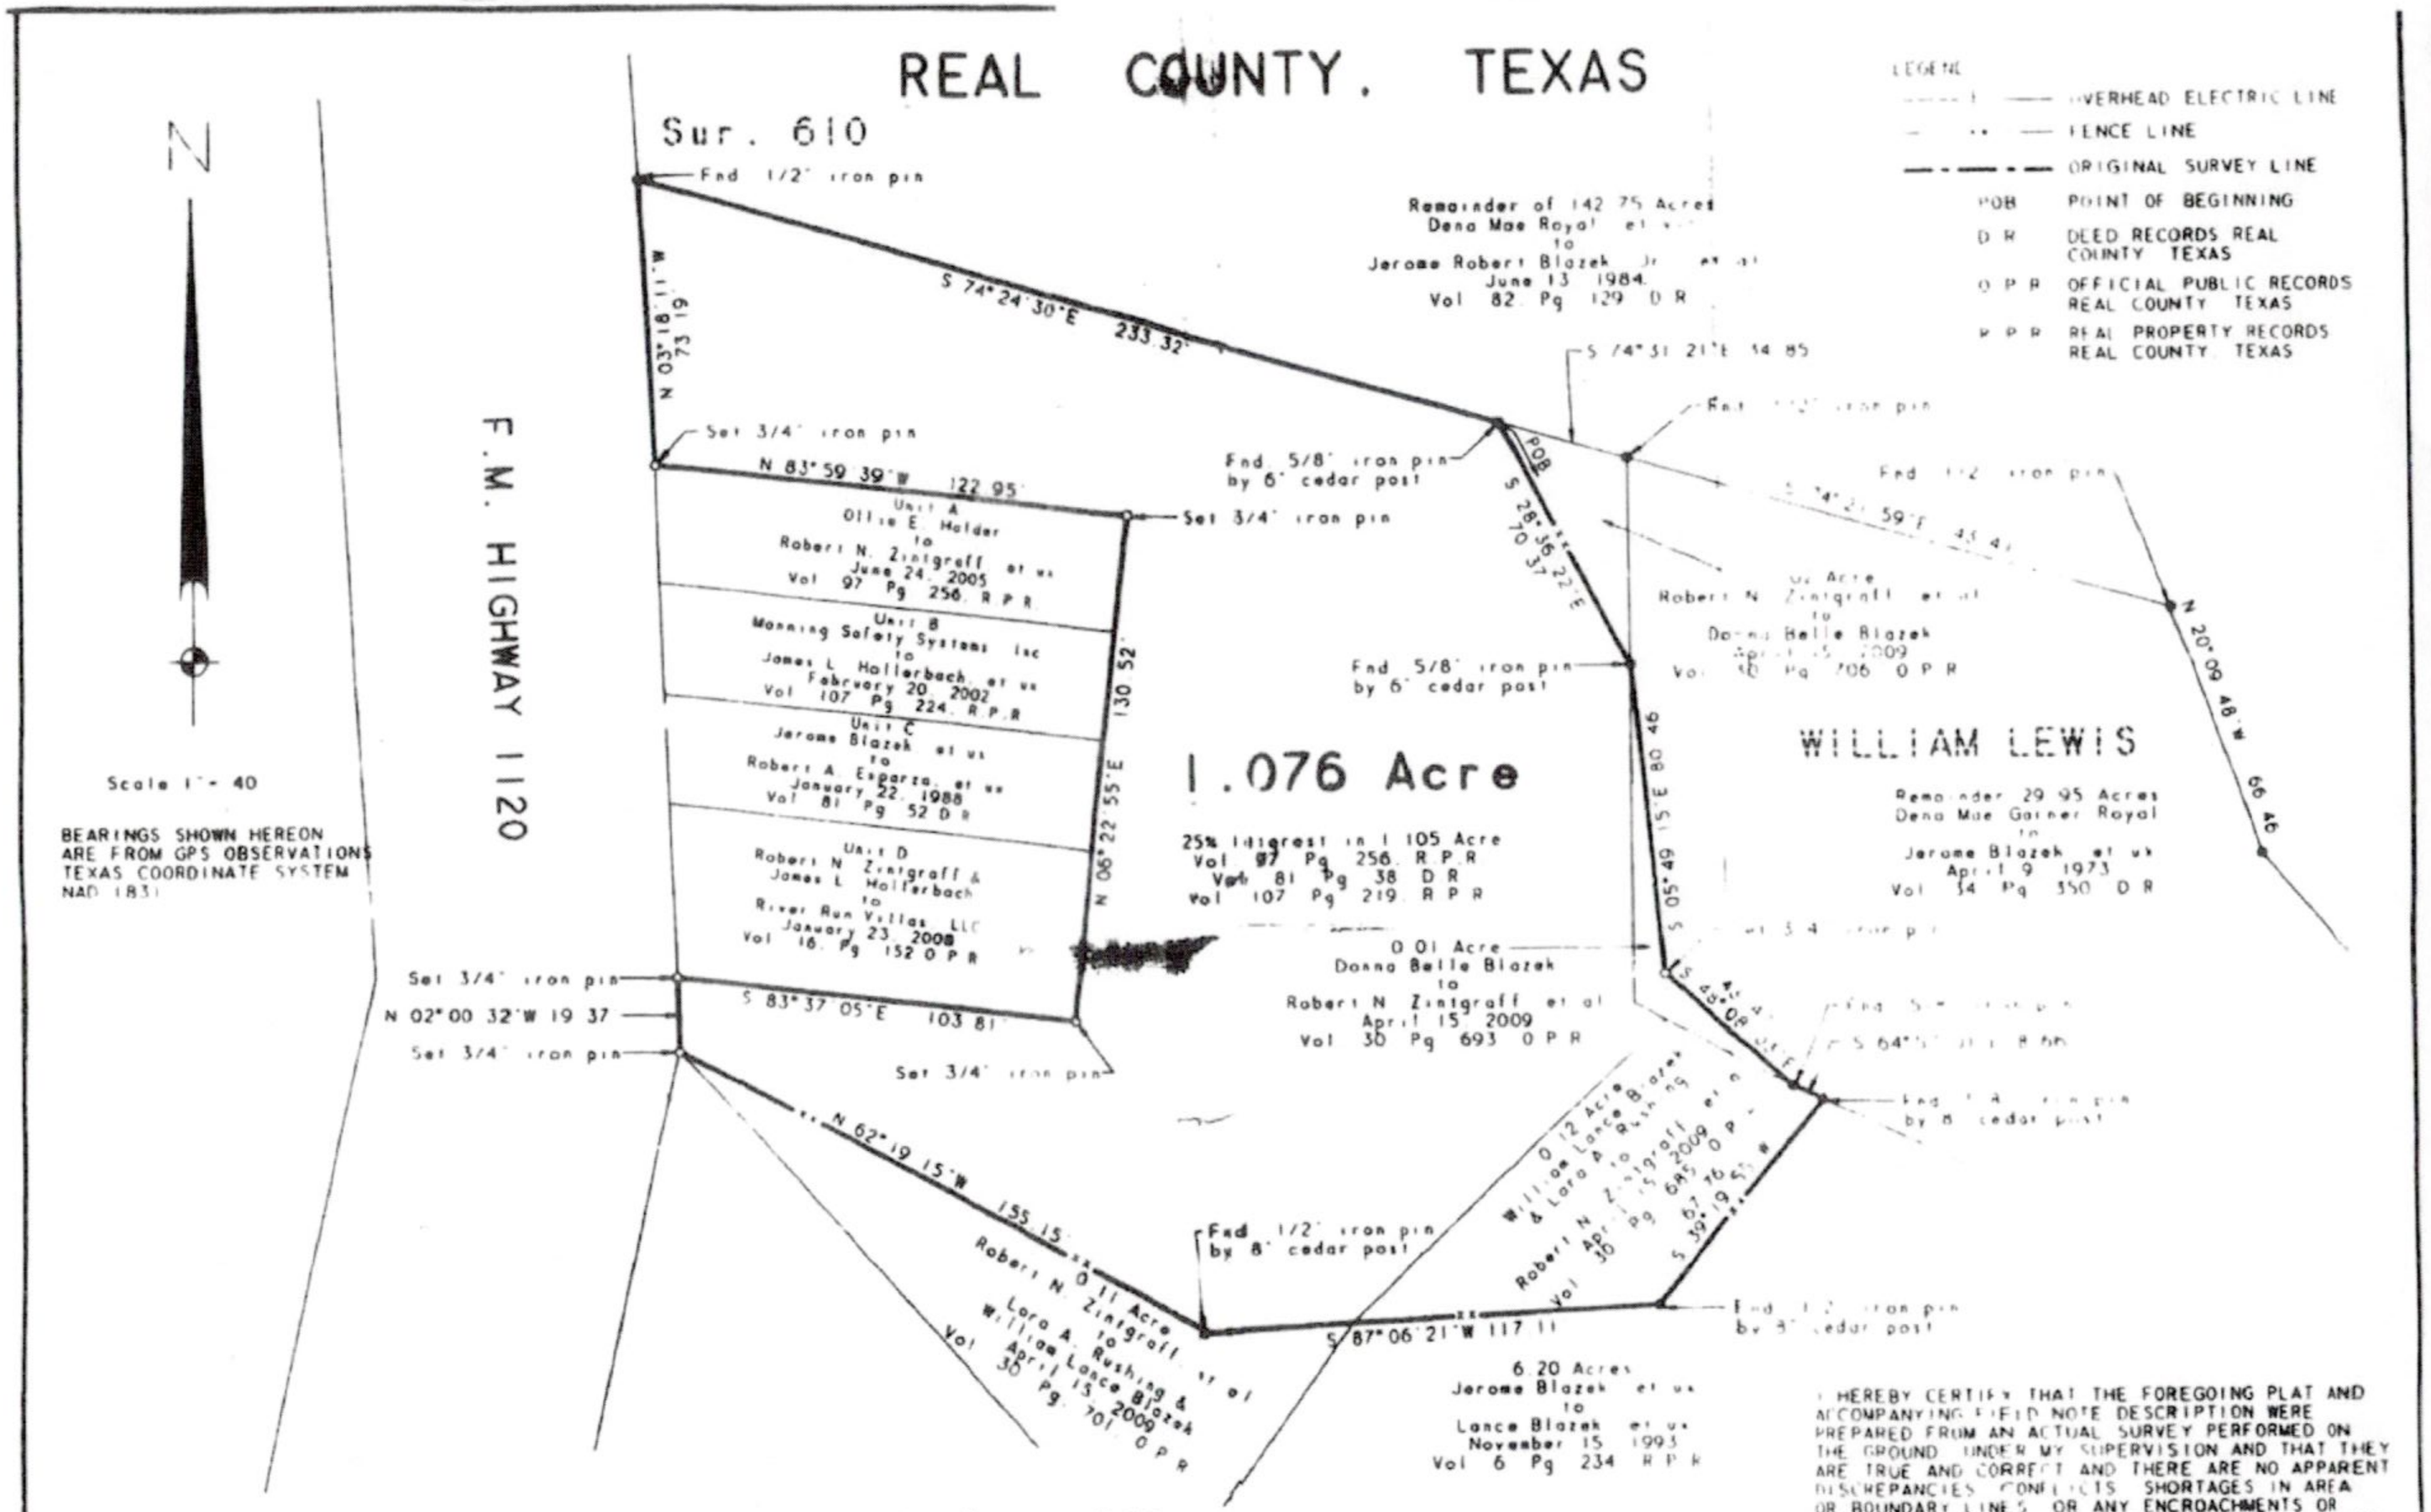

LEGEND

— — — —	OVERHEAD ELECTRIC LINE
— — — —	FENCE LINE
— · — · —	ORIGINAL SURVEY LINE
POB	POINT OF BEGINNING
D R	DEED RECORDS REAL COUNTY TEXAS
O P R	OFFICIAL PUBLIC RECORDS REAL COUNTY TEXAS
R P R	REAL PROPERTY RECORDS REAL COUNTY TEXAS

I HEREBY CERTIFY THAT THE FOREGOING PLAT AND ACCOMPANYING FIELD NOTE DESCRIPTION WERE PREPARED FROM AN ACTUAL SURVEY PERFORMED ON THE GROUND UNDER MY SUPERVISION AND THAT THEY ARE TRUE AND CORRECT AND THERE ARE NO APPARENT DISCREPANCIES CONFLICTS SHORTAGES IN AREA OR BOUNDARY LINES OR ANY ENCROACHMENTS OR OVERLAPPING OF IMPROVEMENTS TO THE BEST OF MY KNOWLEDGE AND BELIEF EXCEPT AS SHOWN THEREIN JOHN HOWARD SURVEYING COMPANY ACCEPTS RESPONSIBILITY FOR THIS PLAT ONLY TO THE ORIGINAL CLIENTS FOR WHICH IT WAS PREPARED

THIS THE 3rd DAY OF February 2011

JOHN HOWARD R P L S NO 4611
402 STATE HWY 173 SOUTH
HONDO TEXAS 78861
(830) 426-4276

PREPARED FOR First American Title

SURVEYED ON THE GROUND January 18 2011

A Plat of a 1.076 Acre Tract of land situated about 6.9 miles S 10° E of Leakey in Real County, Texas.