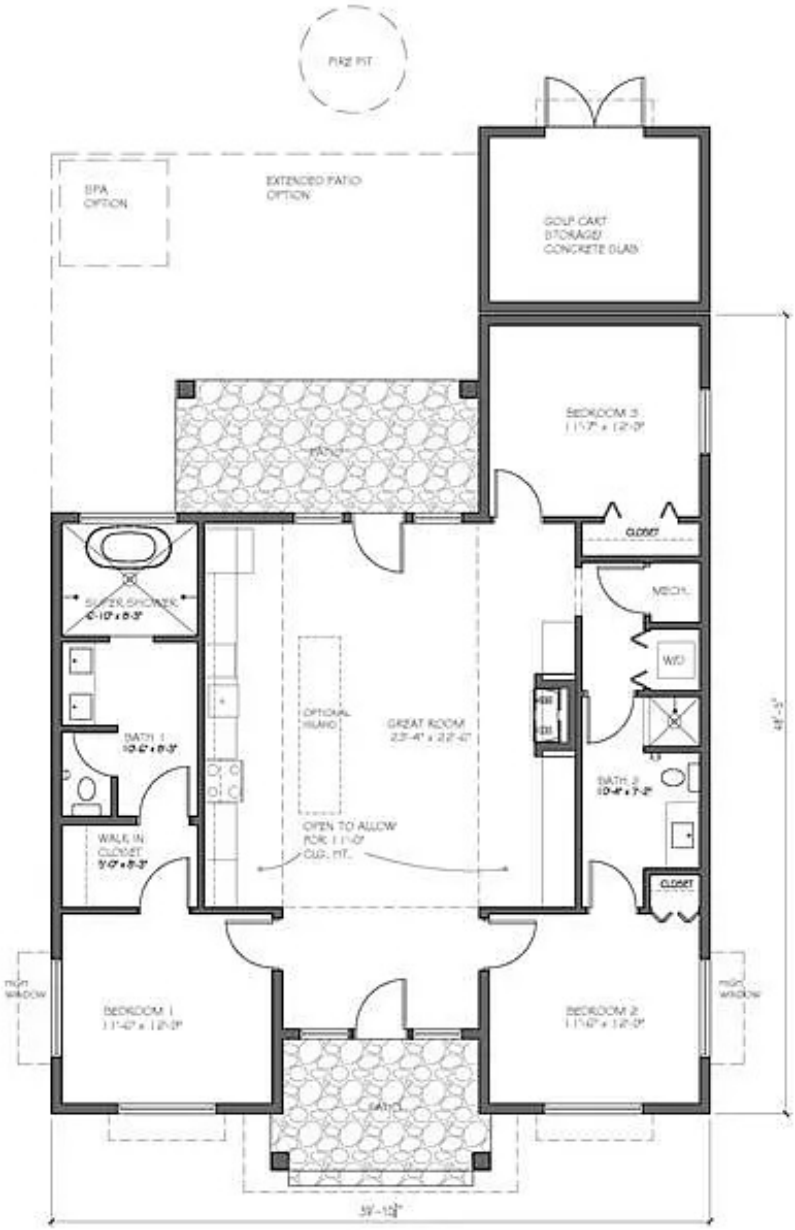

3 BEDROOM CABIN

CONDITIONED AREA: 1455 S.F.

3 BEDROOM CABIN
EXTERIOR ELEVATION

0 2'-8" 5'-4" 10'-8"

SCALE: 3/16" = 1'-0"

EDI INTERNATIONAL

International, PC.
3250 Briarpark Drive
Suite 140
Houston, TX 77042
Phone: (713) 375-1400
Fax: (713) 375-1500
www.EDI-International.com
TEXAS CALIFORNIA NEW YORK

ARCH RAY RESORT: CABINS & RV UNITS

18728 WEST FM 580
LOMETA, TEXAS 76853

PROJECT NO.	23014
ISSUED	FOR REVIEW
ISSUED DATE	11/10/2023
FILE	-

COPYRIGHT 2023
EDI INTERNATIONAL, INC.
ALL RIGHTS RESERVED

DRAWING NUMBER

A01

THREE BEDROOM CABIN