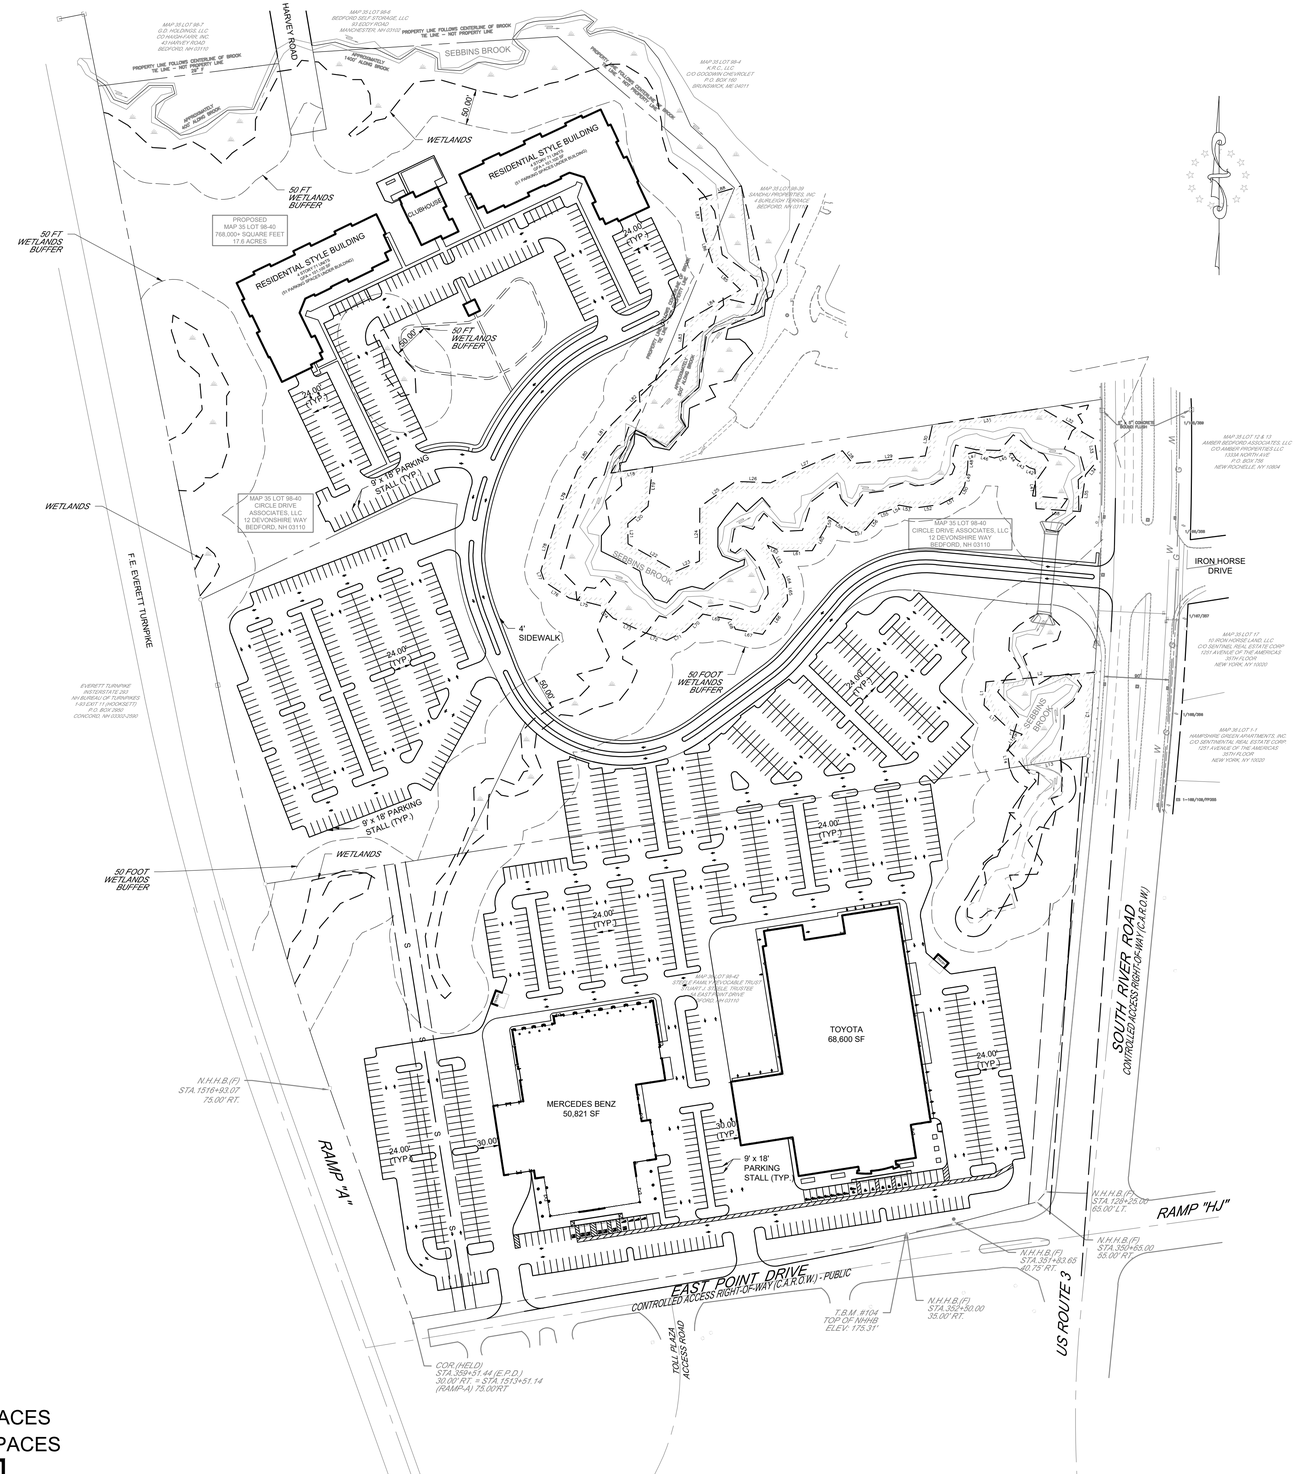

TOTAL APARTMENT PARKING SPACES = 302 SPACES

TOTAL DEALERSHIP PARKING SPACES = 1,169 SPACES

TOTAL PARKING SPACES = 1,471 SPACES

REV	DATE	DESCRIPTION	BY

Independence ENGINEERING LLC
161 EAST GROVE STREET, SUITE 3
MIDDLEBOROUGH, MASSACHUSETTS 02346
(508) 923-2600
INDEPENDENCE@INDEPENDENCE.ENGINEERING
NEW JERSEY ★ PENNSYLVANIA ★ MASSACHUSETTS

RESIDENTIAL CONCEPT

FOR

IRA TOYOTA AND MERCEDES BENZ OF BEDFORD
EAST POINT DRIVE CITY OF BEDFORD
HILLSBOROUGH COUNTY, NEW HAMPSHIRE

0 50 100
GRAPHIC SCALE: 1" = 100'

PROJECT	
004-029	
DATE	
06/19/2024	
SCALE	DRAWN
1" = 100'	JEH
DESIGNED	CHECKED
SMO	EES

COMMONWEALTH OF MASSACHUSETTS
NEIL E. SANDER
CIVIL
No. 46963
Neil E. Sander

CP-F

SHEET	OF
1	1