ROBERT A. LAPLANT SURVEYORS
15603 Kuykendahl Suite 105
Houston, Texas 77090 Ph. 440-3529

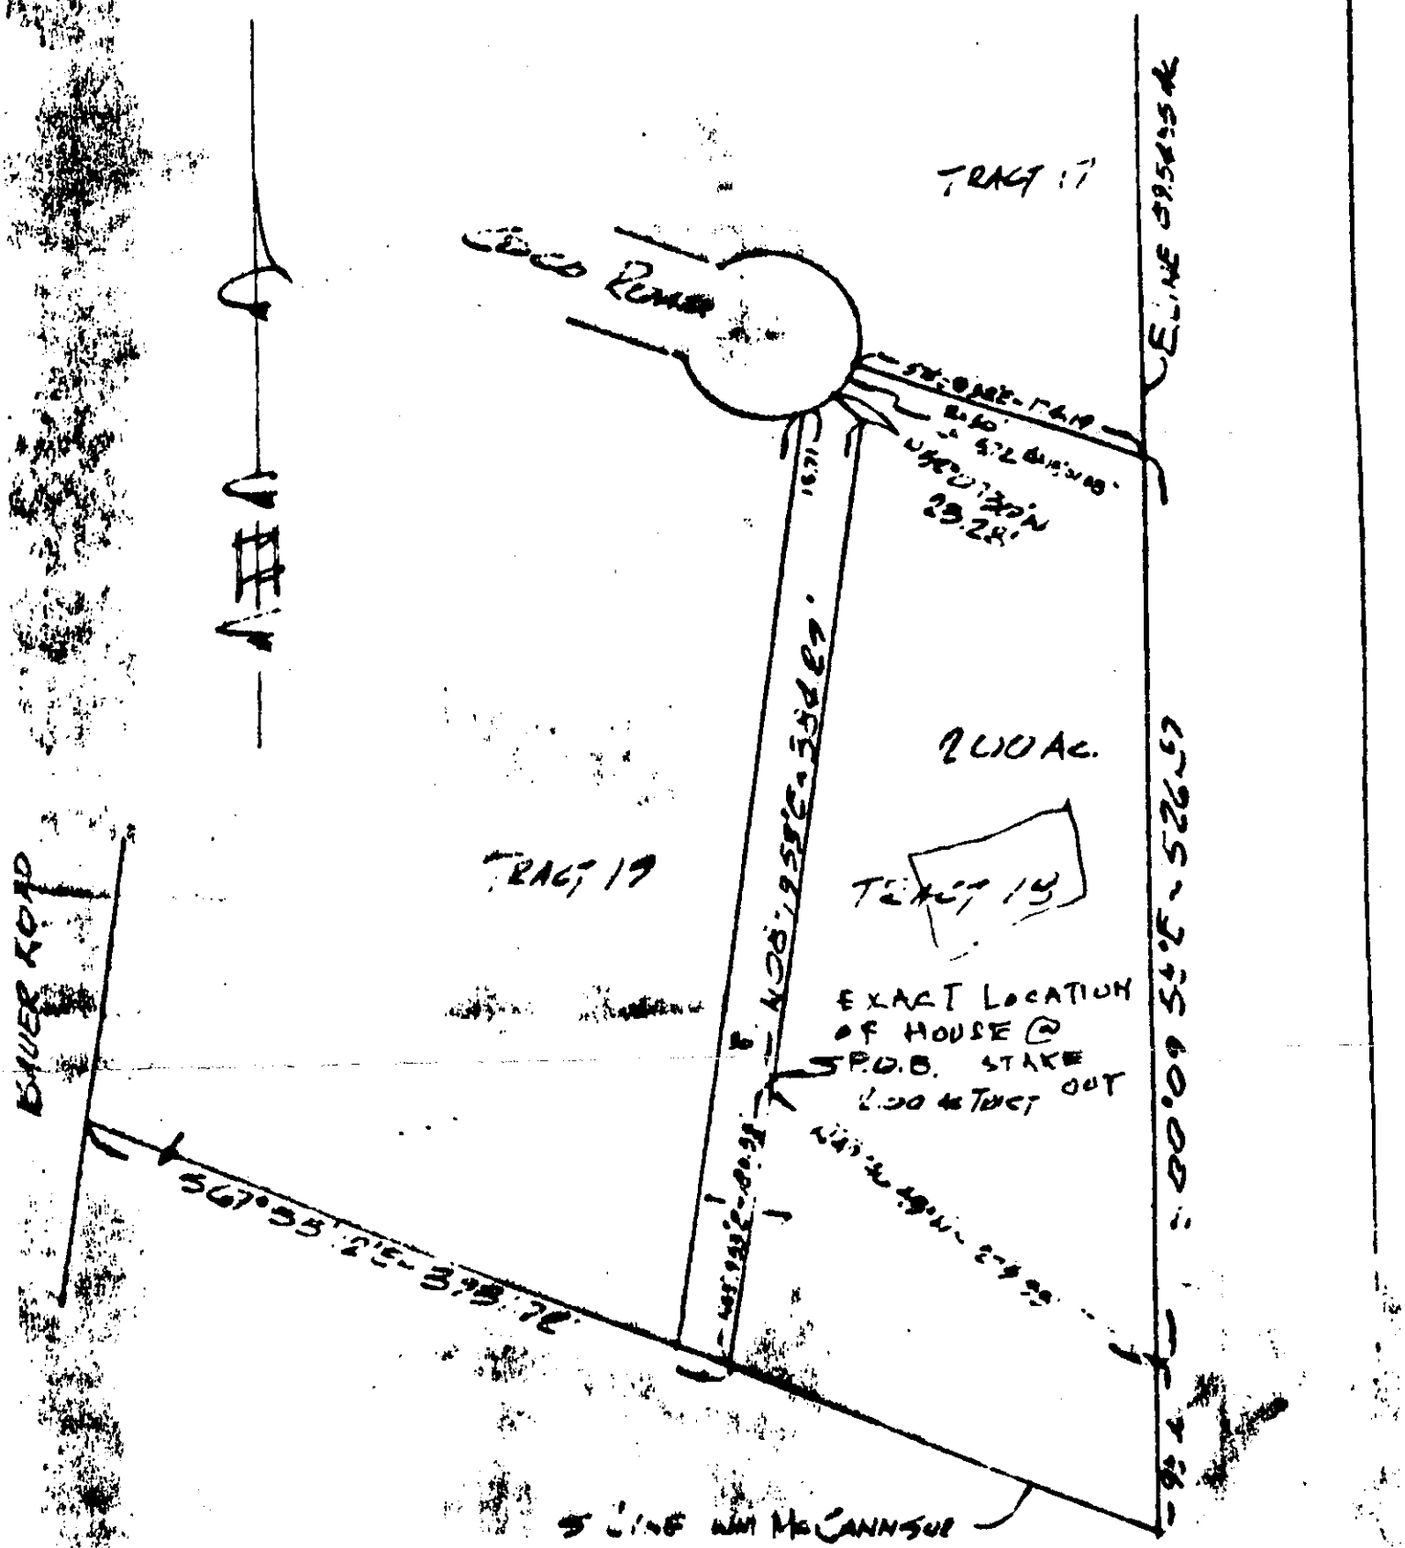

Title Survey ☒
Stake Survey ☐
Corners Set ☐

Pur _____
Add _____
Lot * Block ____ Sec ____
Sur William McCANN A- 225
Area 2.00 Ac
Subd SE 67.5 ac TRACT
Vol 30 Page 191 HCDR
* PART OF TRACT 19

State Of Texas
County Of Harris

I hereby certify that the plat shown hereon correctly represents an actual survey made by me on the ground and that there were no encroachments, conflicts of boundaries, overlapping of surveys, or shortages in area at the time of this survey; improvements are as shown.

F No	Job No	Scale 1"=100'	Date 9.23