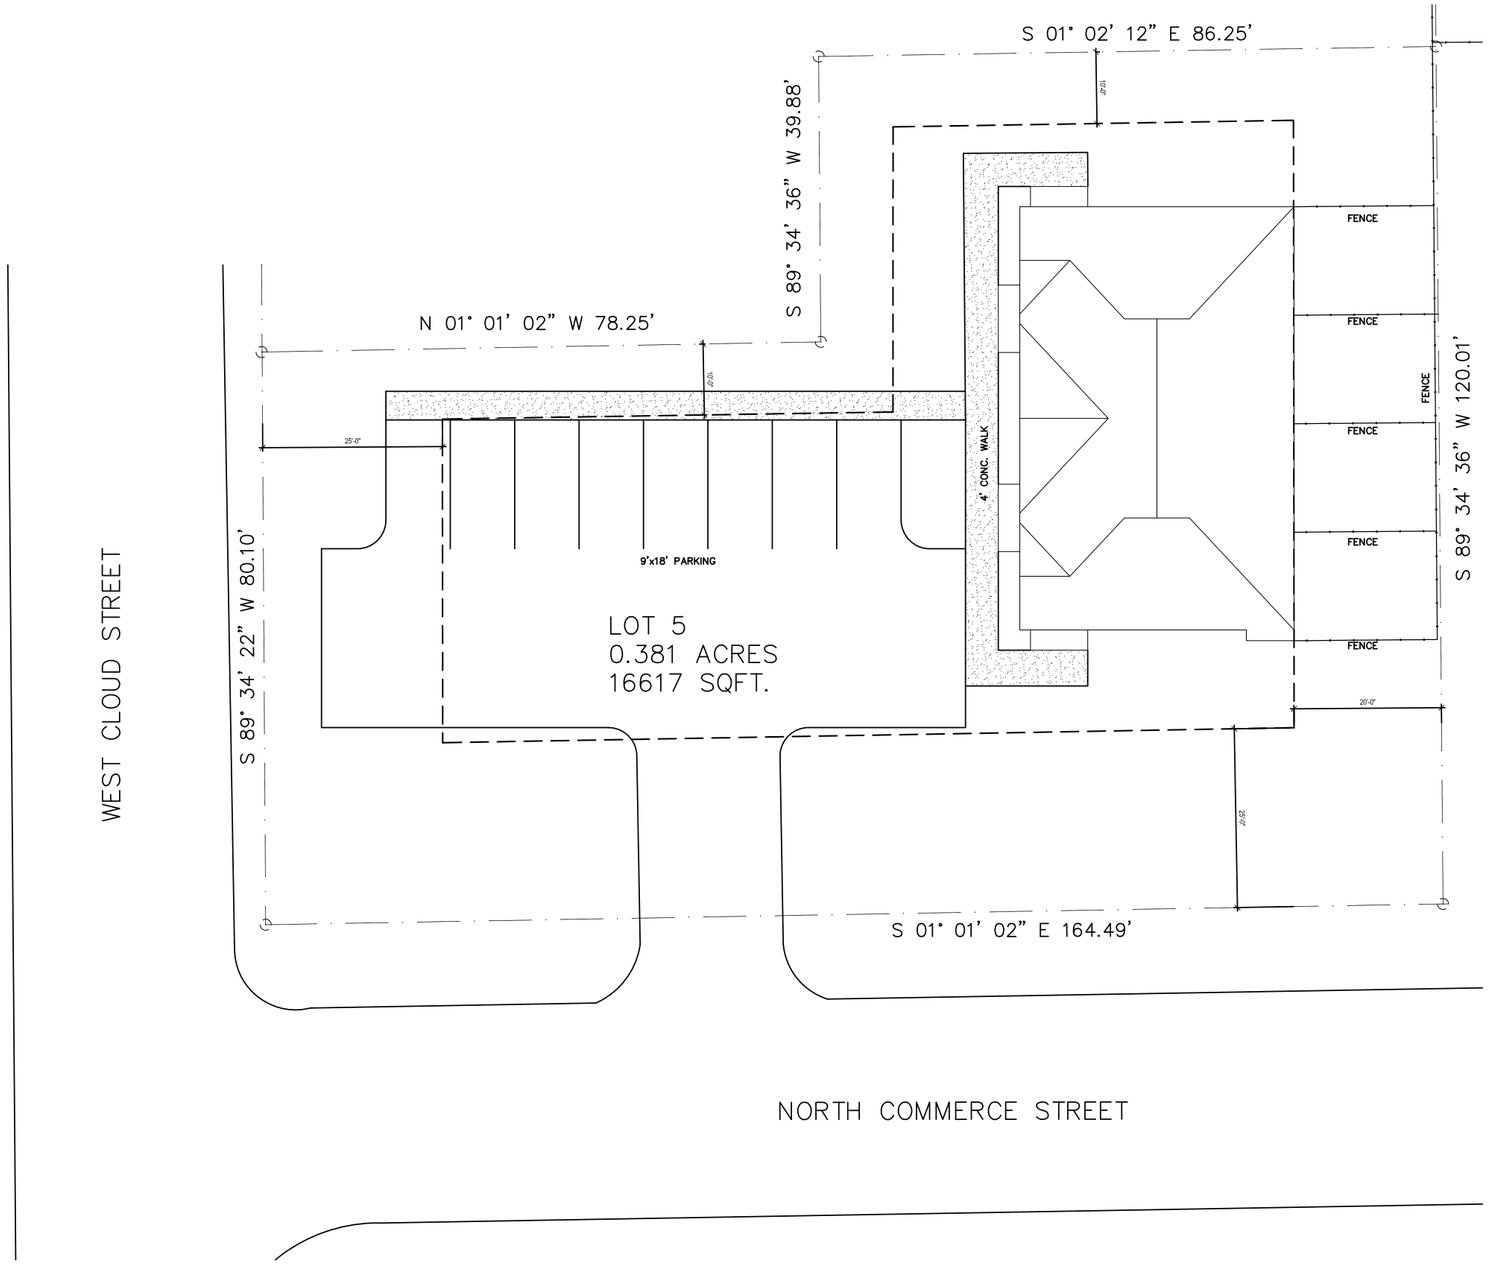

PRELIMINARY PLAT
0.381 ACRES LOTS 5, BLOCK A
PATRIOT ADDITION
IN THE J. MILLER SURVEY,
ABSTRACT NO. 706
CITY OF GAINESVILLE COOKE
COUNTY, TEXAS

N

Site Plan - LOT 5

SCALE: 1" = 20'-0"

0 10 20 40

PATRIOT
DEVELOPMENT | CONSTRUCTION
BECAUSE EXECUTION MATTERS

NORTH COMMERCE

Architectural Site Plan
02/06/2023

AS-005