551 185

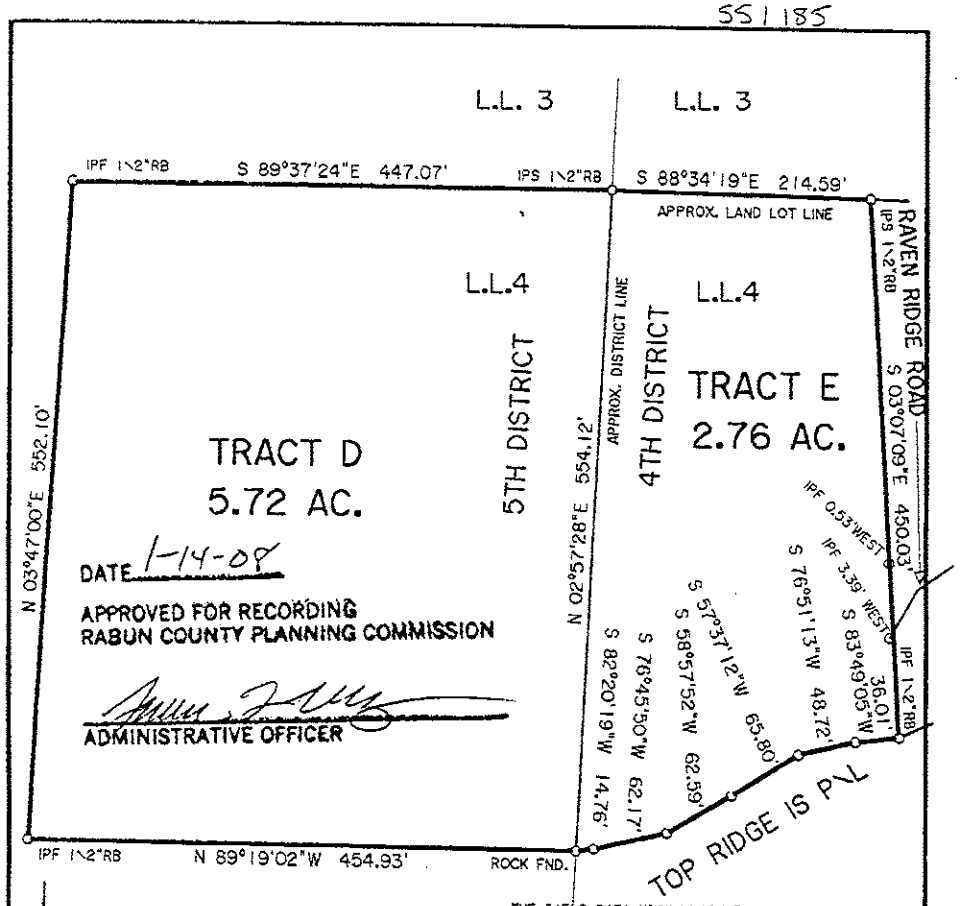

DATE 1-14-08

APPROVED FOR RECORDING
RABUN COUNTY PLANNING COMMISSION

ADMINISTRATIVE OFFICER

THE FIELD DATA UPON WHICH THIS PLAT IS BASED HAS A CLOSURE PRECISION OF ONE FOOT IN 10,000+ FEET AND AN ANGULAR ERROR OF 02" PER ANGLE POINT AND WAS ADJUSTED USING COMPASS RULE. THIS PLAT HAS BEEN CALCULATED FOR CLOSURE AND WAS FOUND TO BE ACCURATE WITHIN ONE FOOT IN 10,000+ FEET.

SURVEY FOR:

HAROLD JOHNSON

LAND LOT 4 - 4TH & 5TH DISTRICT

RABUN COUNTY, GEORGIA

SCALE: 1" = 100' NOV. 7, 2007

100 0 100 200 300

GRAPHIC SCALE - FEET

PREPARED BY:
PATRICK & ASSOCIATES, INC.
ENGINEERING & SURVEYING
928 BLACKLAWN ROAD
CONYERS, GA. 30094
PHONE: (770) 483-9745
FAX NO. (770) 483-9219

FILED IN OFFICE OF CLERK SUPERIOR COURT
RABUN COUNTY, GEORGIA. THIS 10 DAY OF
January 20 08
HOLLY E. HENRY-PERRY CLERK

GEORGIA REGISTERED NO. 1757 LAND SURVEYOR HAL D. PATRICK

SCREEN FILE 5308D JOB NO. 5308 DWG. NO. 26898-A