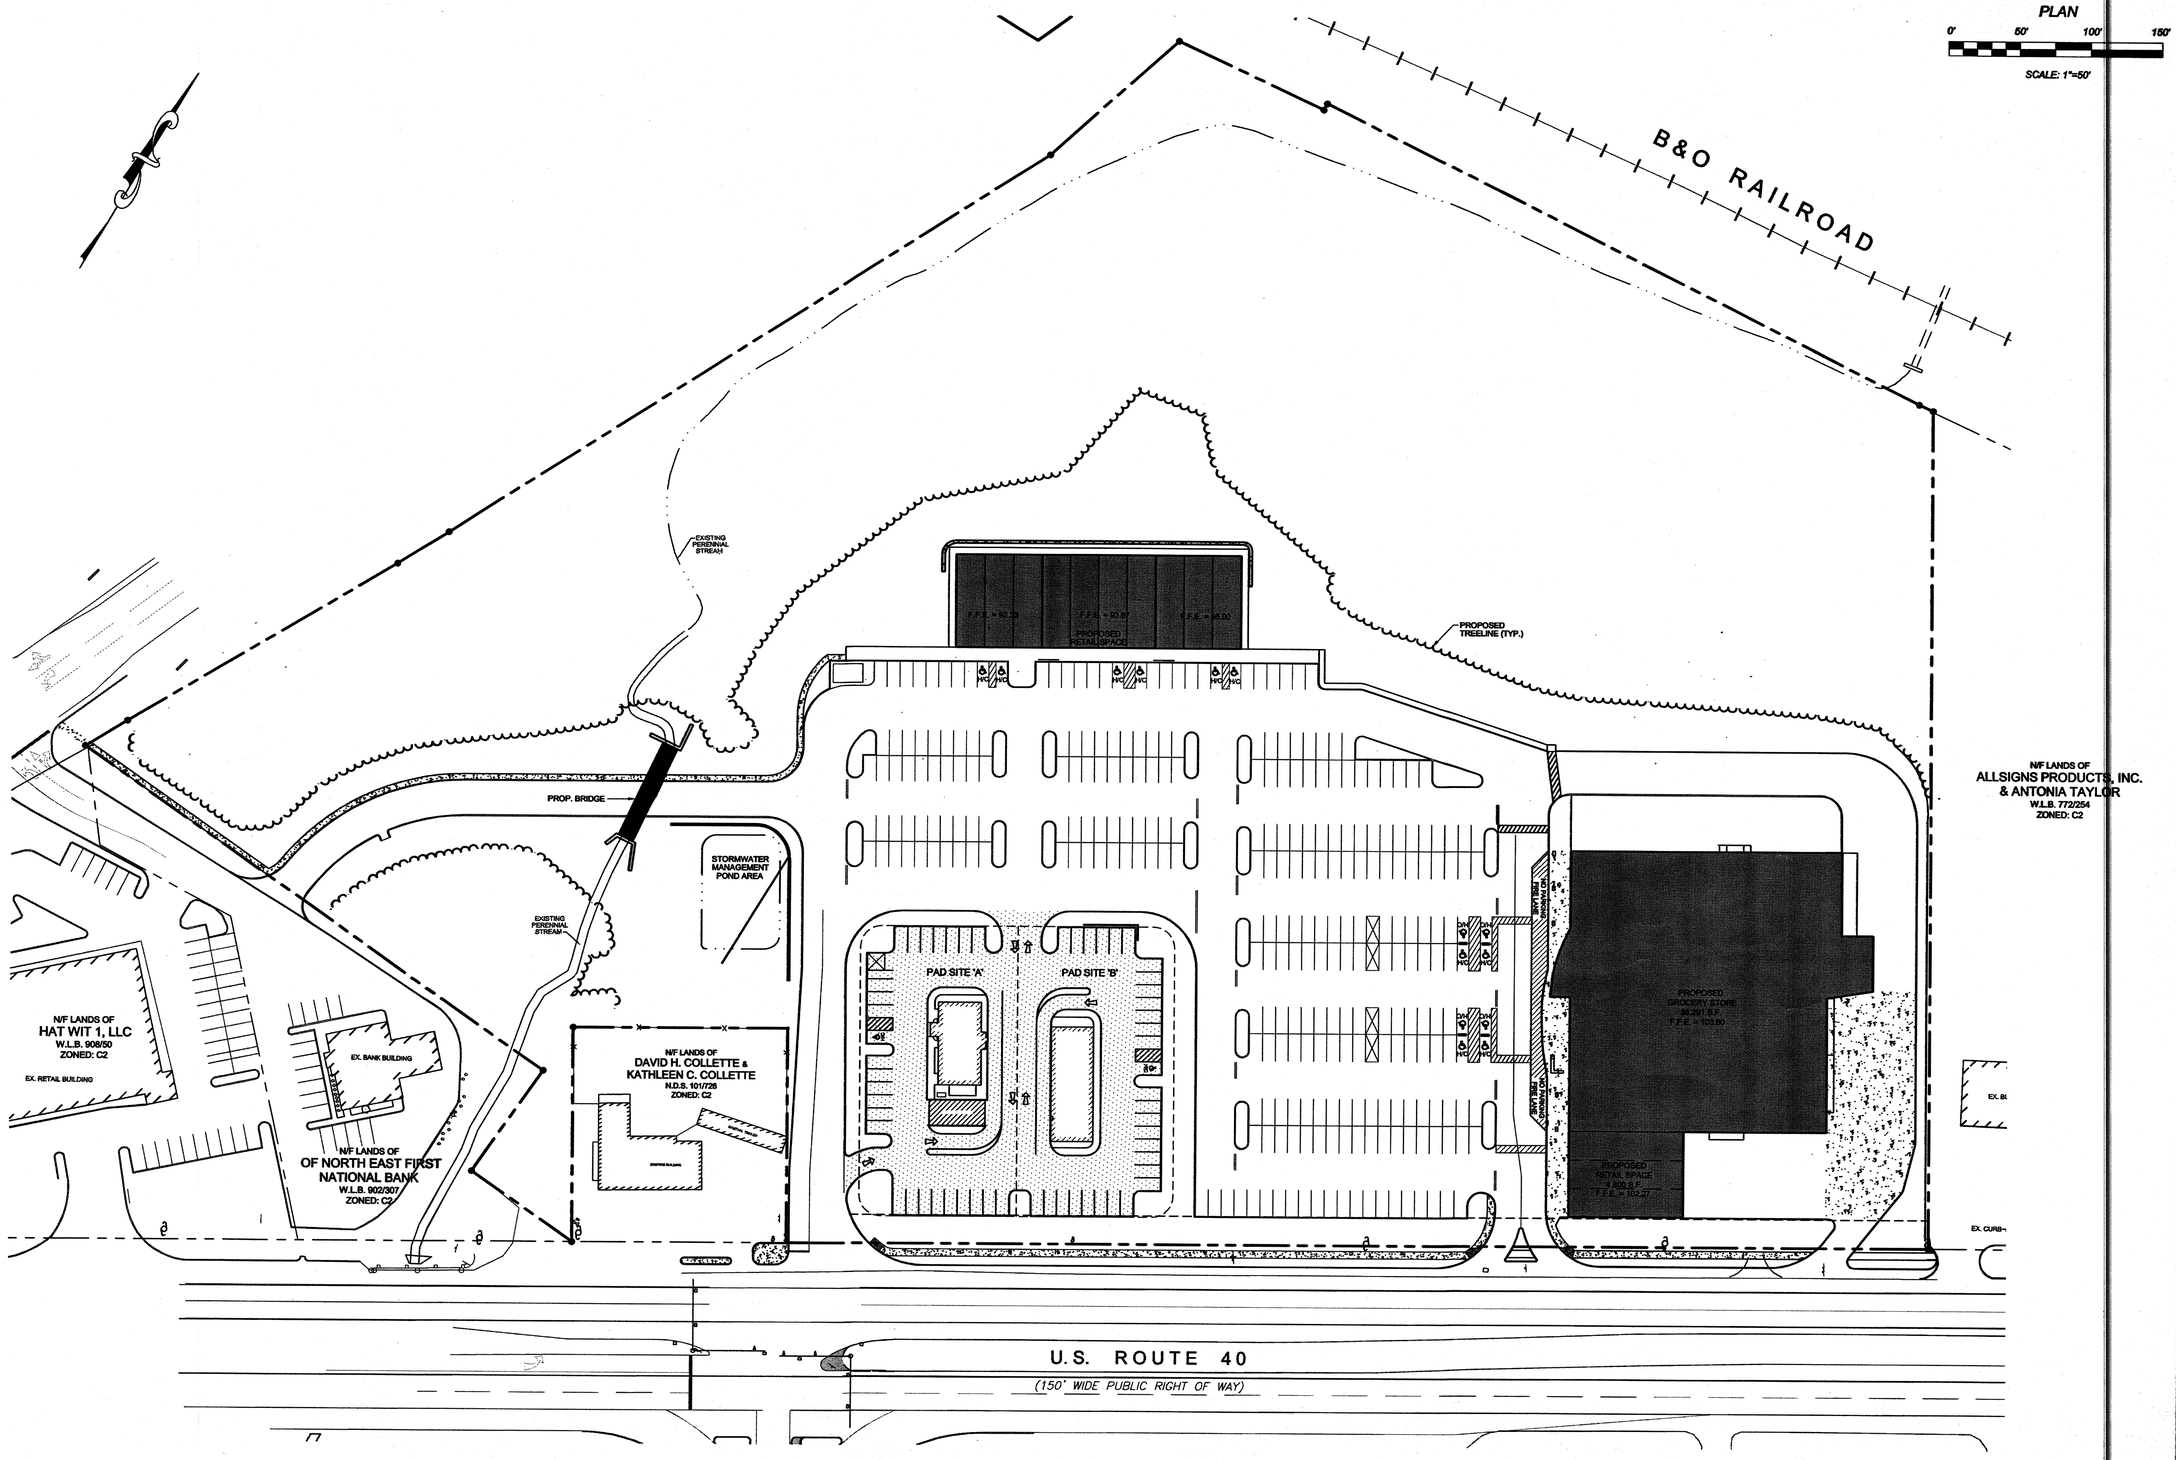


PRELIMINARY

SEAL

DATE

REVISIONS

| REV. # | DATE | DESCRIPTION |
|---|---|---|
| | | |


MCRONE
● Engineering ● Environmental Sciences
● Construction Services ● Land Planning & Surveying
ANNAPOLIS ● CENTREVILLE ● DOVER ● ELKTON ● SALISBURY
106 EAST MAIN STREET, SUITE 101
ELKTON, MARYLAND 21921
(410) 398-1550 * FAX (410) 398-5845
www.mcrone-inc.com

● Copyright Last Date Indicated Hereon

| | |
|---|---|
| DATE: | DEC. 2005 |
| JOB NUMBER: | D3030272 |
| SCALE: | 1"=50' |
| DRAWN BY: | N. LLOYD |
| DESIGNED BY: | |
| APPROVED BY: | |
| FOLDER REFERENCE: | 2838 |

SHOPPING CENTER LAYOUT PLAN

# PERRYVILLE STATION

TOWN OF PERRYVILLE

SEVENT ELECTION DISTRICT, CECIL COUNTY, MARYLAND

FOR: PERRYVILLE STATION, LLC.

SHEET NO.: 3 OF 3

FILE NO.: 1214-A

January 30, 2006 - 2:57pm User: mlloyd O:\D3030272\dwg\autodesk\LDT Projects\D3030272\dwg\PerryStaENG_Jan. 2005.dwg