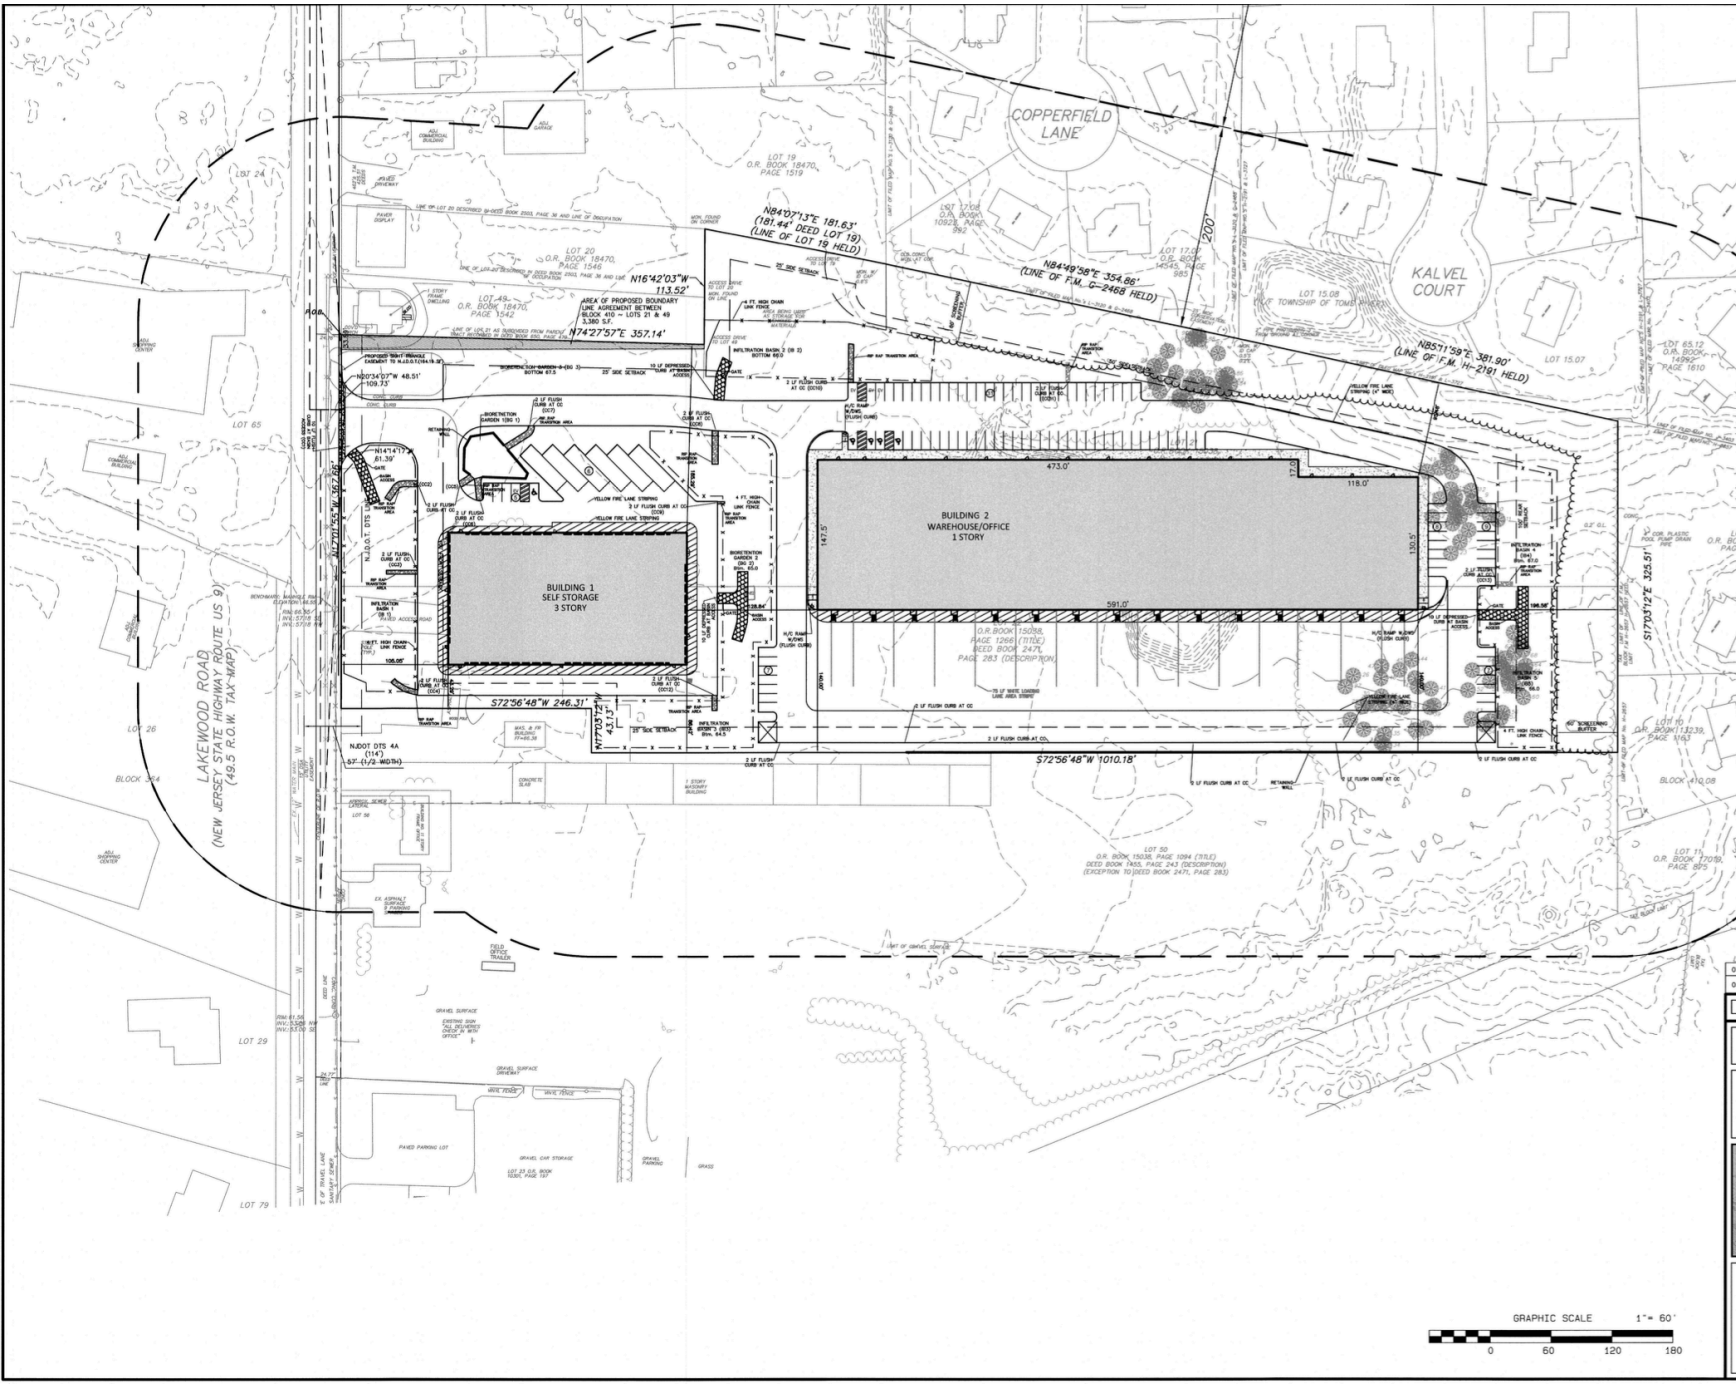

DATE	REVISION	DRAWN	CHECKED	RELEASED
07/18/24	REVISE BOUNDARY	CSM	BPM	
05/03/24	REV PER 02/14/24 OCSCD, 02/06/24 TRFP, 02/07/24 TRMUA, 02/18/24 OCPB AND 03/27/24 OLA LETTERS	SA	JS	

200' RADIUS MAP

PRELIMINARY AND FINAL MAJOR SITE PLAN

1599 LAKEWOOD ROAD

LOTS 21 & 22 ~ BLOCK 410
TAX MAP SHEET NO. 38.01
SITUATED IN
TOMS RIVER TOWNSHIP, OCEAN COUNTY, N.J.

FWH ASSOCIATES, P.A.

Civil Engineers
Land Surveyors
Planners
Landscape Architects
Reserve Specialists
Architects

FWHassociates.com

1858 Rt. 9, Toms River, NJ 08755 T: 732.797.3100 F: 732.797.3223

Brian P. Murphy
7/24/24
PROFESSIONAL ENGINEER
N.J. LIC. NO. 42000

DRAWN BY: CSM	DATE: 11/13/23
DESIGNED BY: JS	SCALE: 1"=60'
CHECKED BY: JS	DRAWING NO.
RELEASED BY: BPM	PROJECT NO.: 3250.0001
SHEET NO.: 3	OF: 27