QUARTER	SECTION	TOWNSHIP N.W.B.L.	RANGE E.W.M.
NW	**33**	**30**	**5**

A product of the Snohomish County Assessor's Office
Map produced on November 19, 2010

THIS IS NOT A SURVEY. IT IS A TAX PARCEL MAP USED FOR THE LOCATION OF PROPERTY ONLY. SNOHOMISH COUNTY PROVIDES THIS DATA OR MAP AS-IS AND WITH ALL FAULTS. SNOHOMISH COUNTY AND ANY AGENCY, OFFICER, OR EMPLOYEE THEREOF DISCLAIMS ANY WARRANTY OF MERCHANTABILITY OR WARRANTY OF FITNESS OF THIS DATA OR MAP FOR ANY PARTICULAR PURPOSE, EITHER EXPRESS OR IMPLIED. NO REPRESENTATION OR WARRANTY IS MADE CONCERNING THE ACCURACY, RELIABILITY, OR TIMELINESS OF THIS DATA OR MAP. WASHINGTON STATE LAW RCW 42.56.070(9), PROHIBITS SNOHOMISH COUNTY FROM PROVIDING ACCESS TO LISTS OF INDIVIDUALS FOR COMMERCIAL PURPOSES. THEREFORE, NO ENTITY MAY ACCESS THIS DATA OR MAP FOR ANY COMMERCIAL PURPOSE. ANY USER OF THIS DATA OR MAP ASSUMES ALL RESPONSIBILITY FOR USE THEREOF, AND FURTHER AGREES TO HOLD SNOHOMISH COUNTY HARMLESS FROM AND AGAINST ANY DAMAGE, LOSS, OR LIABILITY ARISING FROM ANY USE OF THIS DATA OR MAP.

SW-28-30-5

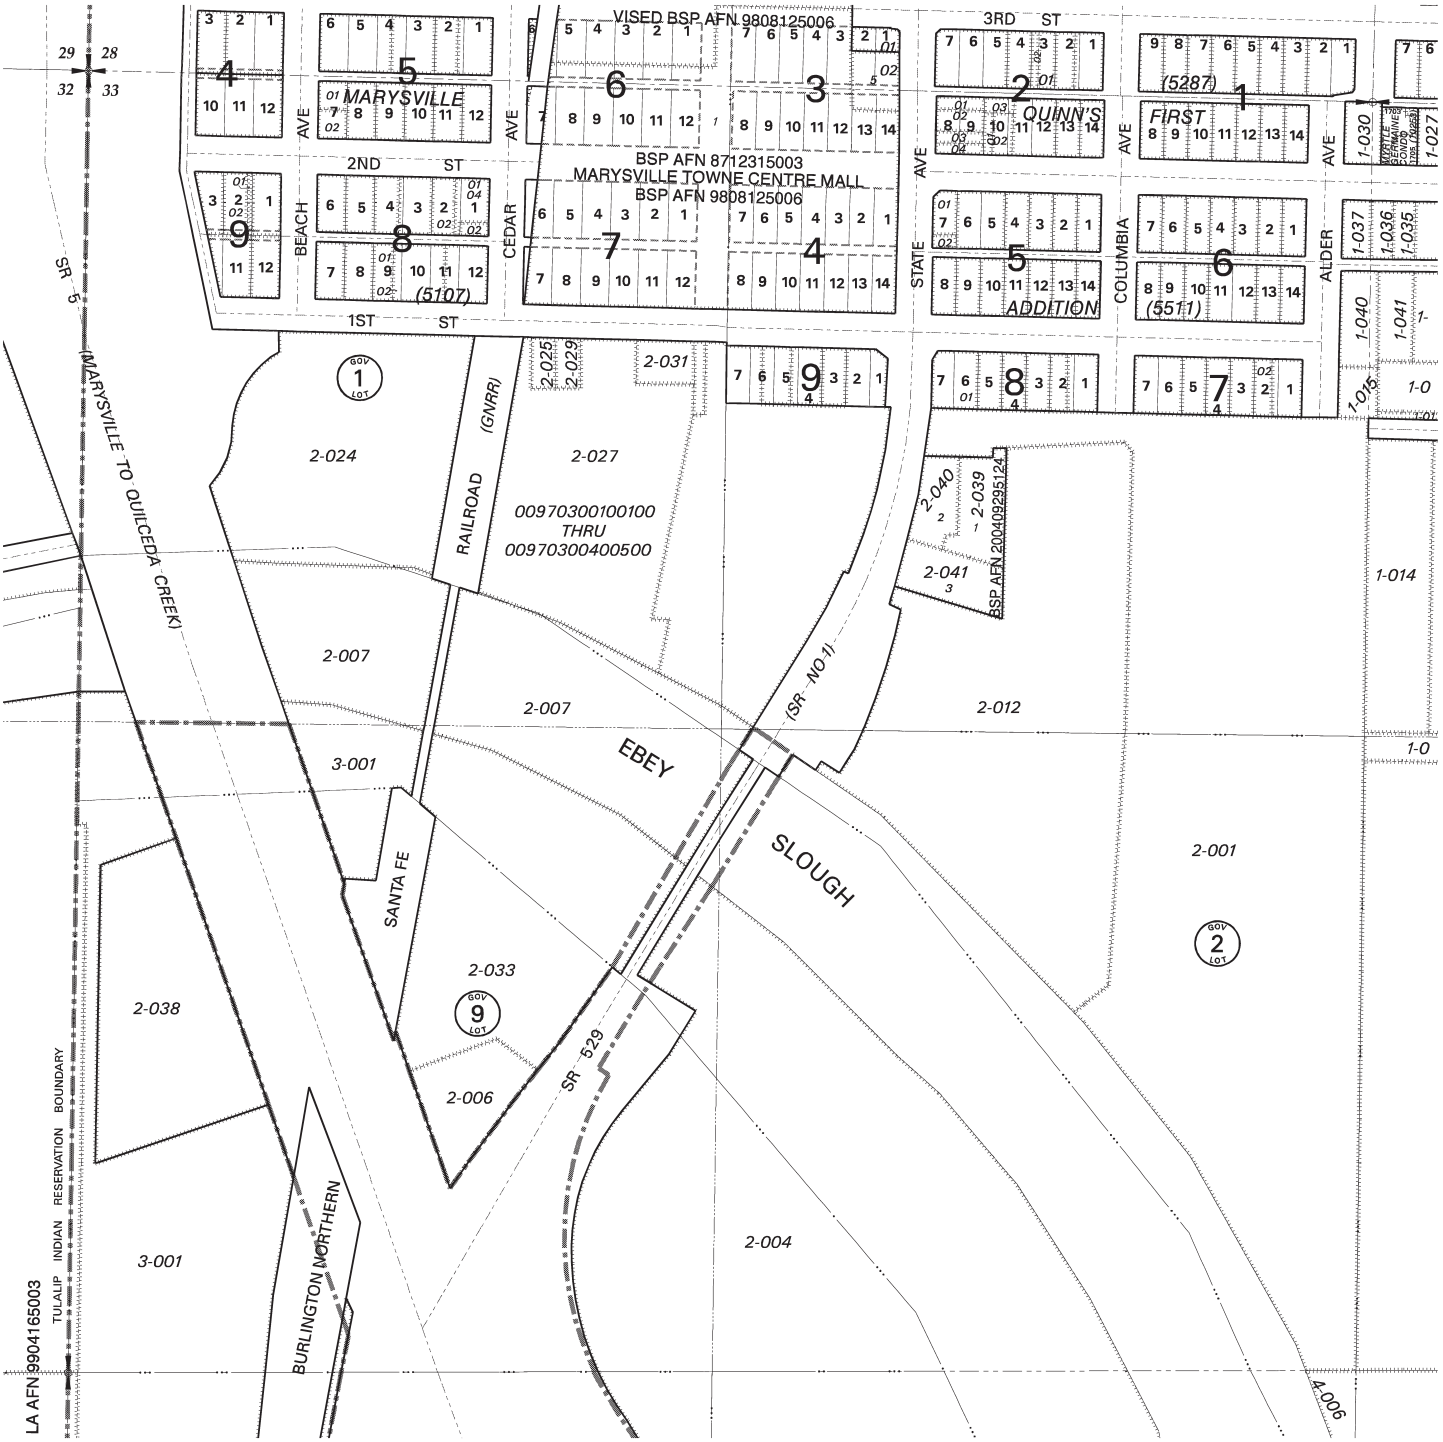

NE-32-30-5

NE-33-30-5

SW-33-30-5