eFiled & eRecorded
DATE: 4/28/2017
TIME: 6:08 PM
PLAT BOOK: 00061
PAGE: 00186
RECORDING FEE: 8.00
PARTICIPANT ID: 4158015633
CLERK: Treva W. Shelton
Paulding County, GA

NOTE GA. CODE O.C.G.A. SECTION 15-6-67
COUNTY APPROVAL NOT REQUIRED

SURVEY FOR AND AUTHORIZED BY JERRY BROWN:

LUCILLE WADSWORTH COHRAN ESTATE

PROPERTY LOCATED IN LAND LOTS 250 and 331
1ST. DISTRICT, 3RD. SECTION
PAULDING COUNTY, GEORGIA

DATE: APRIL 19, 2017(FIELD)
DATE: APRIL 19, 2017(PLAT)

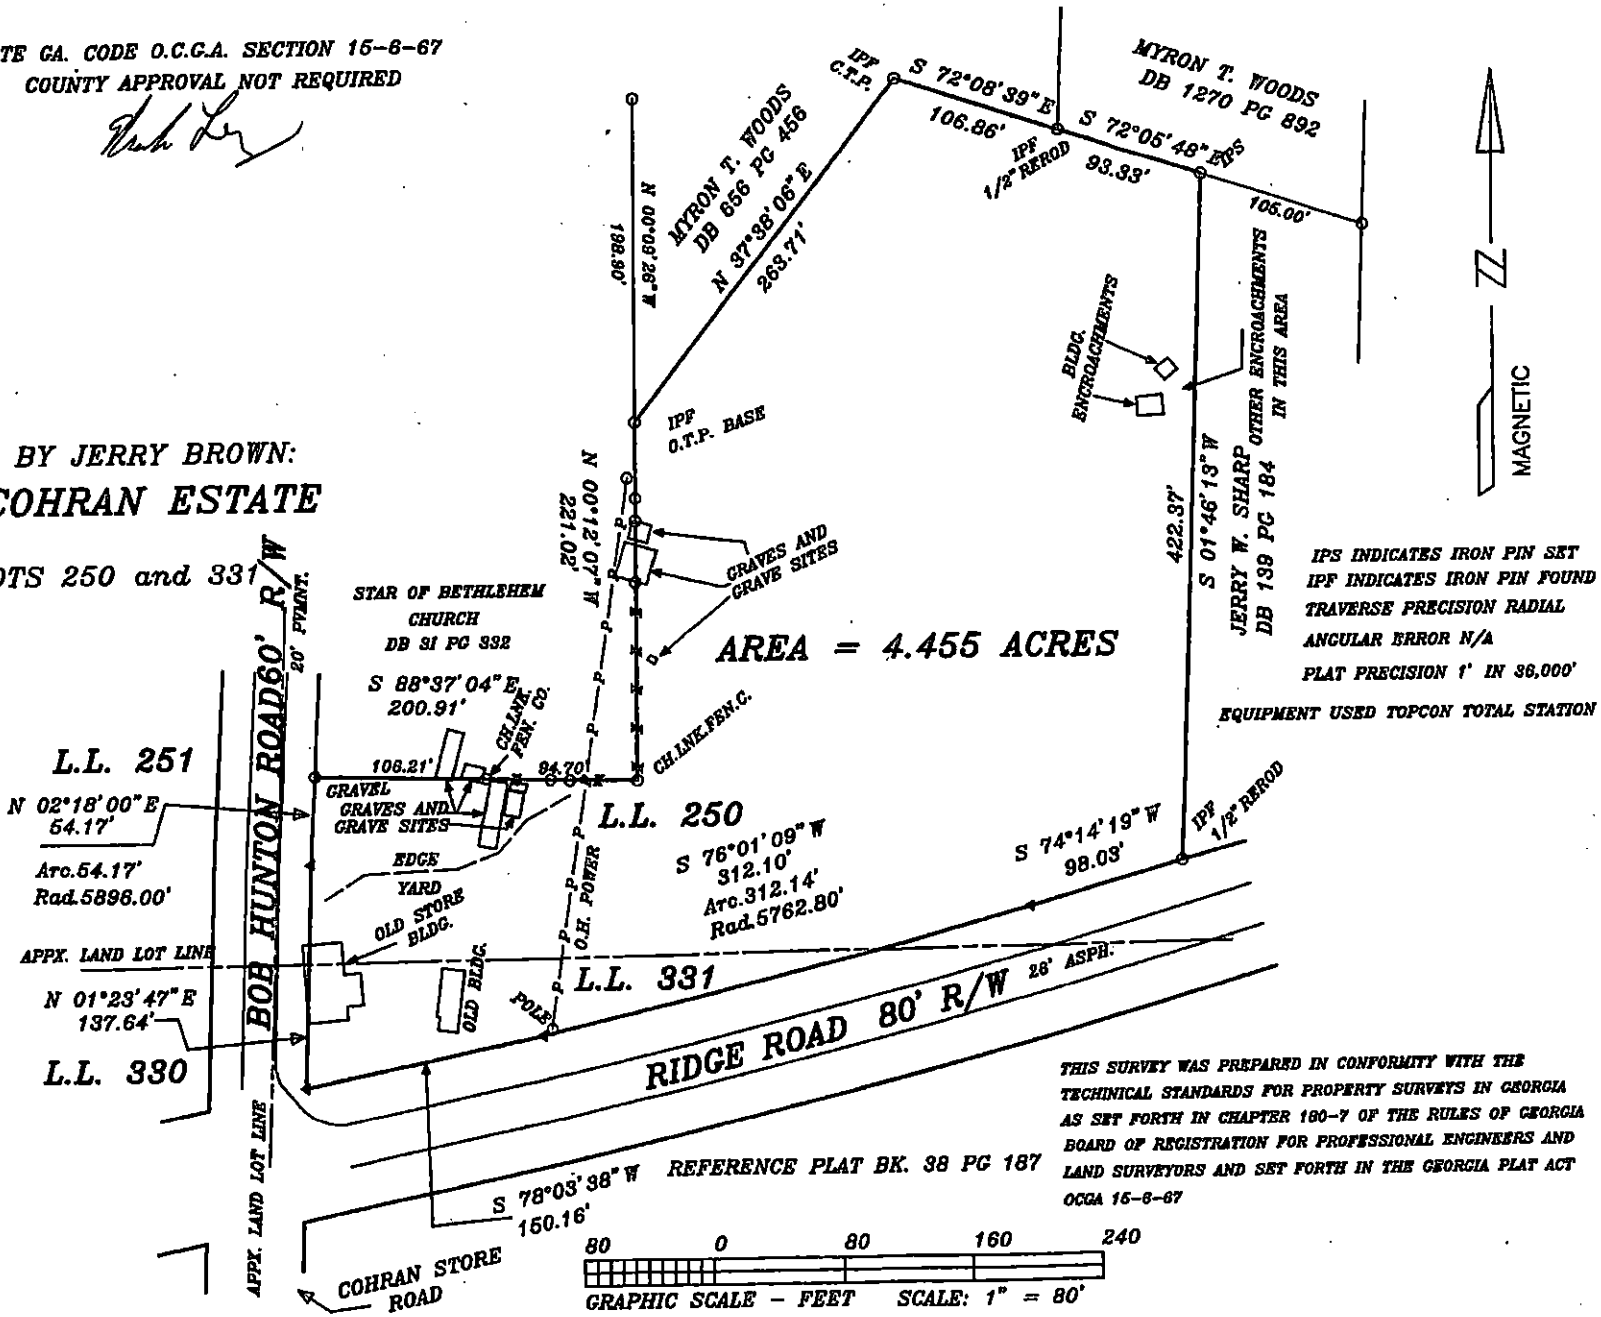

IPS INDICATES IRON PIN SET
IPF INDICATES IRON PIN FOUND
TRAVERSE PRECISION RADIAL
ANGULAR ERROR N/A
PLAT PRECISION 1' IN 36,000'
EQUIPMENT USED TOPCON TOTAL STATION

THIS SURVEY WAS PREPARED IN CONFORMITY WITH THE TECHINICAL STANDARDS FOR PROPERTY SURVEYS IN GEORGIA AS SET FORTH IN CHAPTER 180-7 OF THE RULES OF GEORGIA BOARD OF REGISTRATION FOR PROFESSIONAL ENGINEERS AND LAND SURVEYORS AND SET FORTH IN THE GEORGIA PLAT ACT OCGA 15-6-67

GEORGIA REGISTERED No. 2267 LAND SURVEYOR JON R. TRIPCONY

CLAYROOT LAND SURVEYS
457 NATHAN DEAN BLVD, SUITE 105-341
DALLAS, GA. 30132
PHONE: 770-445-2676 JN COSTO