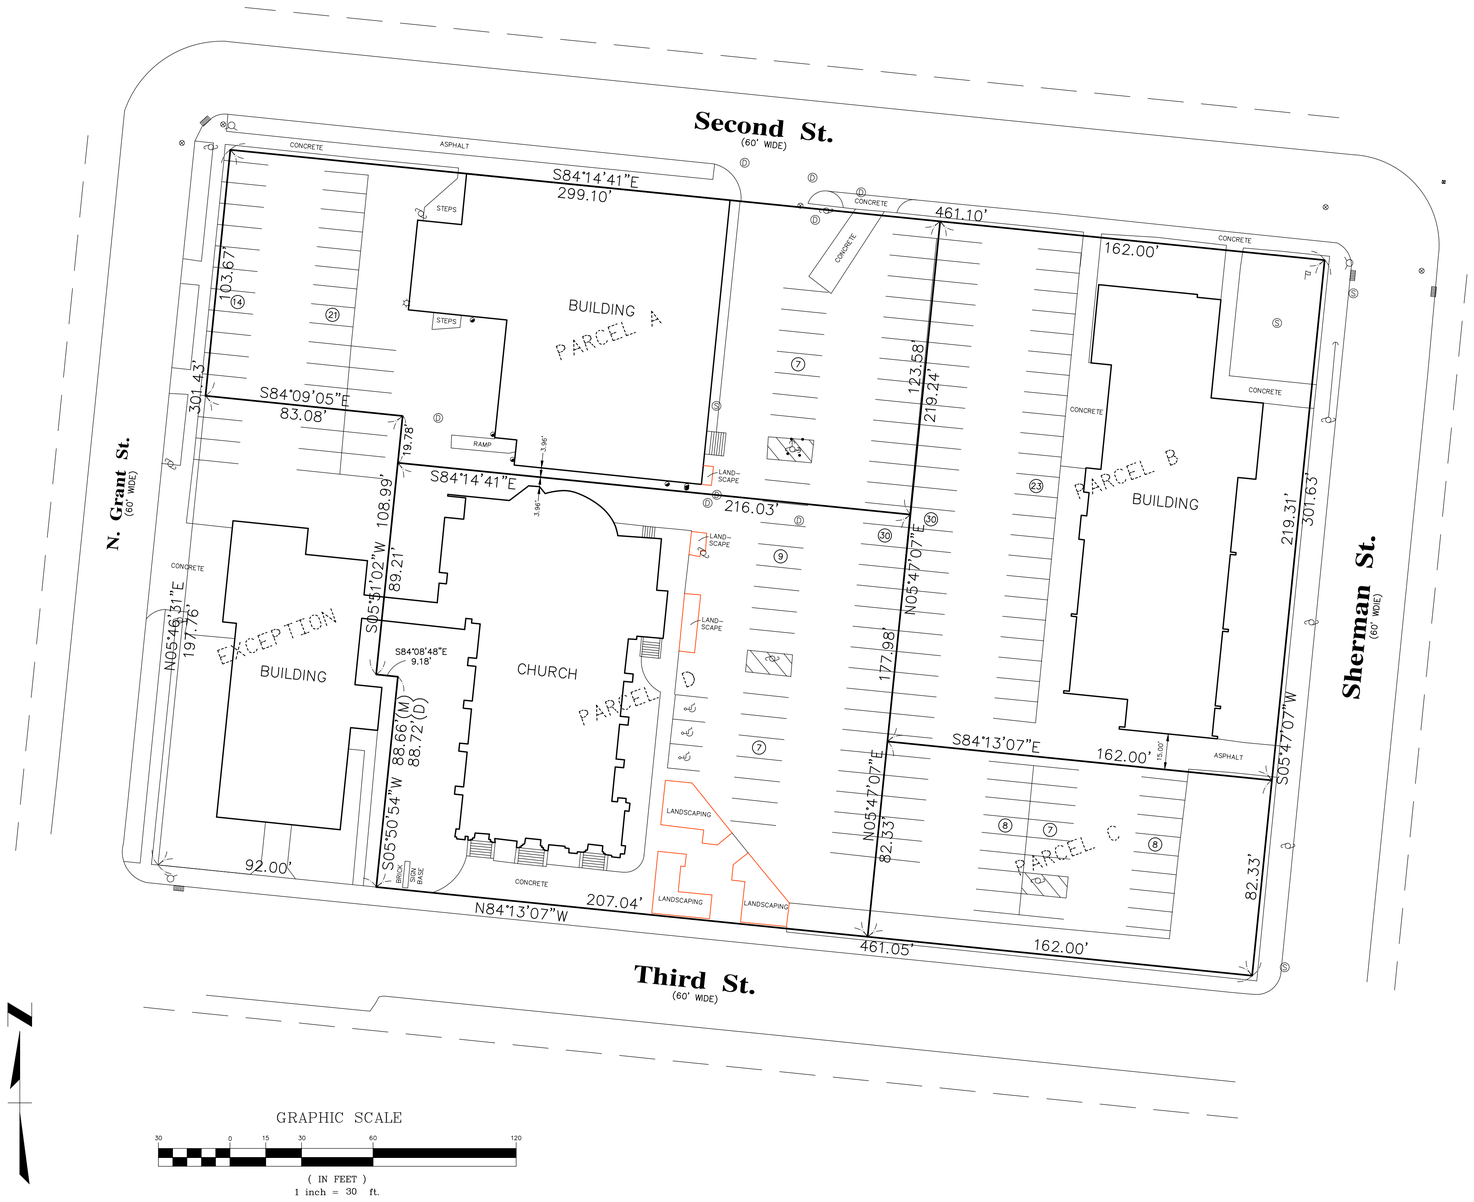

GRAPHIC SCALE

30 0 15 30 60 120

(IN FEET)
1 inch = 30 ft.

Legal Description

Legal descriptions will go here.

Legend

- POWER/UTILITY POLE WITH GUY
- SANITARY MANHOLE
- CLEANOUT
- STORM MANHOLE/CATCHBASIN
- CURB CATCHBASIN
- HYDRANT
- WATERBOX
- FLAGPOLE
- CHISELED 'X'
- GUARDPOST
- LIGHTPOLE

NO.	DESCRIPTION	DATE	BY
	ISSUE/REVISIONS		

APEX
LAND SURVEYORS, L.L.C.
820 South Huron Road
Linwood, Michigan 48634
Phone (989) 697-2593 Fax (989) 697-2594

PREPARED FOR:
EMMANOUIL PSALLIDAS
ASSOCIATES ARCHITECTS, INC.
c/o 840 NORTH EUCLID AVENUE
BAY CITY, MICHIGAN 48706

BOUNDARY/TOPOGRAPHIC SURVEY

1100 N. GRANT STREET, BAY CITY, MI
SECTION 21, CITY OF BAY CITY

DESIGNED BY	N/A
CHECKED BY	KTP
DRAWN BY	CAU
SCALE	1" = 30'
DATE	APRIL 27, 2018
CAD FILE NO.	18S\18S0047T
JOB NO.	18S0047
SHEET NO.	1