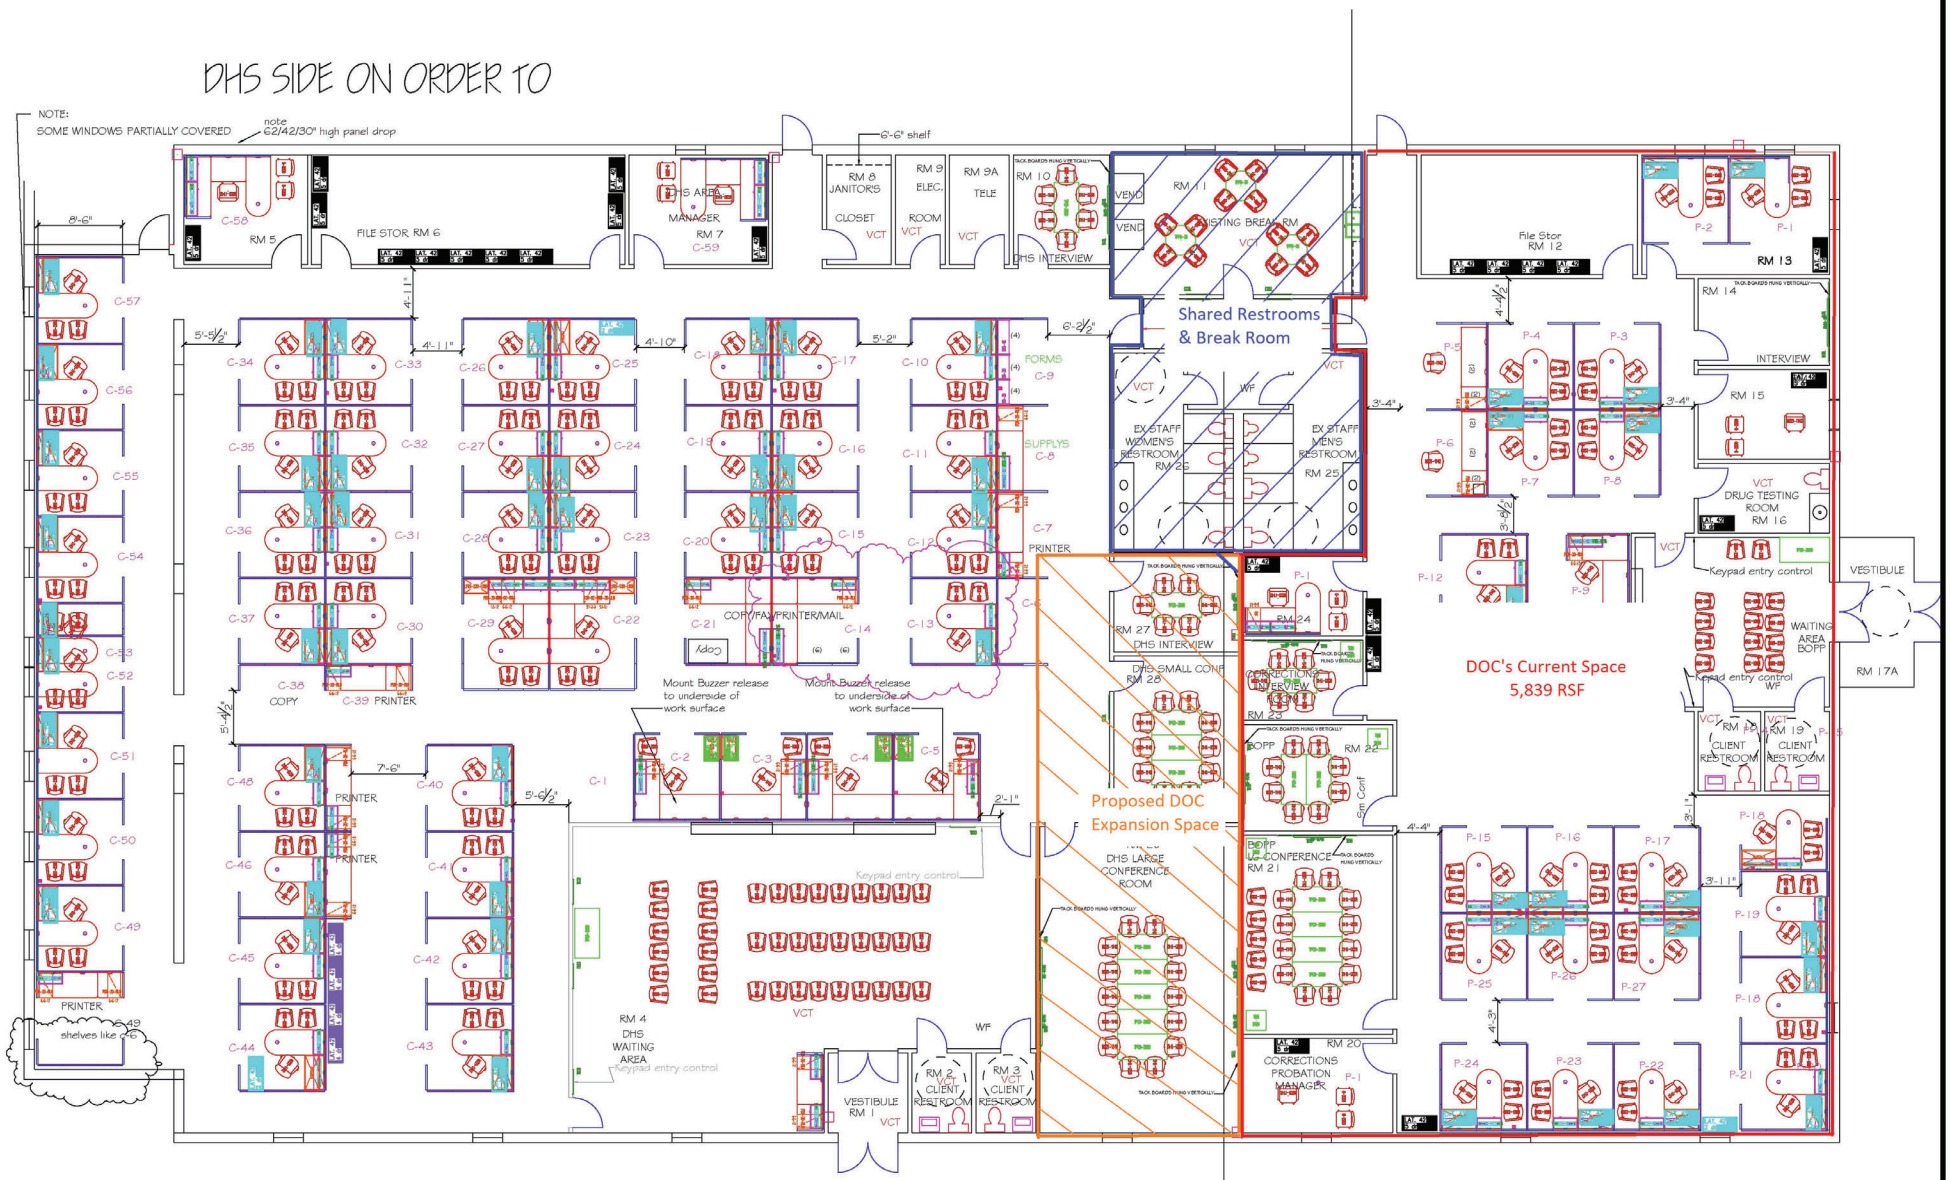

JOB NUMBER
07454
07454-BOPP

DATE:
12/11/07

SCALE:
1/4"=1'-0"

SALESPERSON
MCKINNEY

REVISIONS:
01/18/08
01/23/08
03/12/08

DHS/BOPP CLEVELAND

DESIGNER:
AMY CUSHING
622 Church Street
Nashville, TN 37203
Phone: (615) 329-1811
Fax: (615) 329-1922
E-mail:acushing@noidesign.net

NOI NASHVILLE OFFICE INTERIORS

SHEET #
—