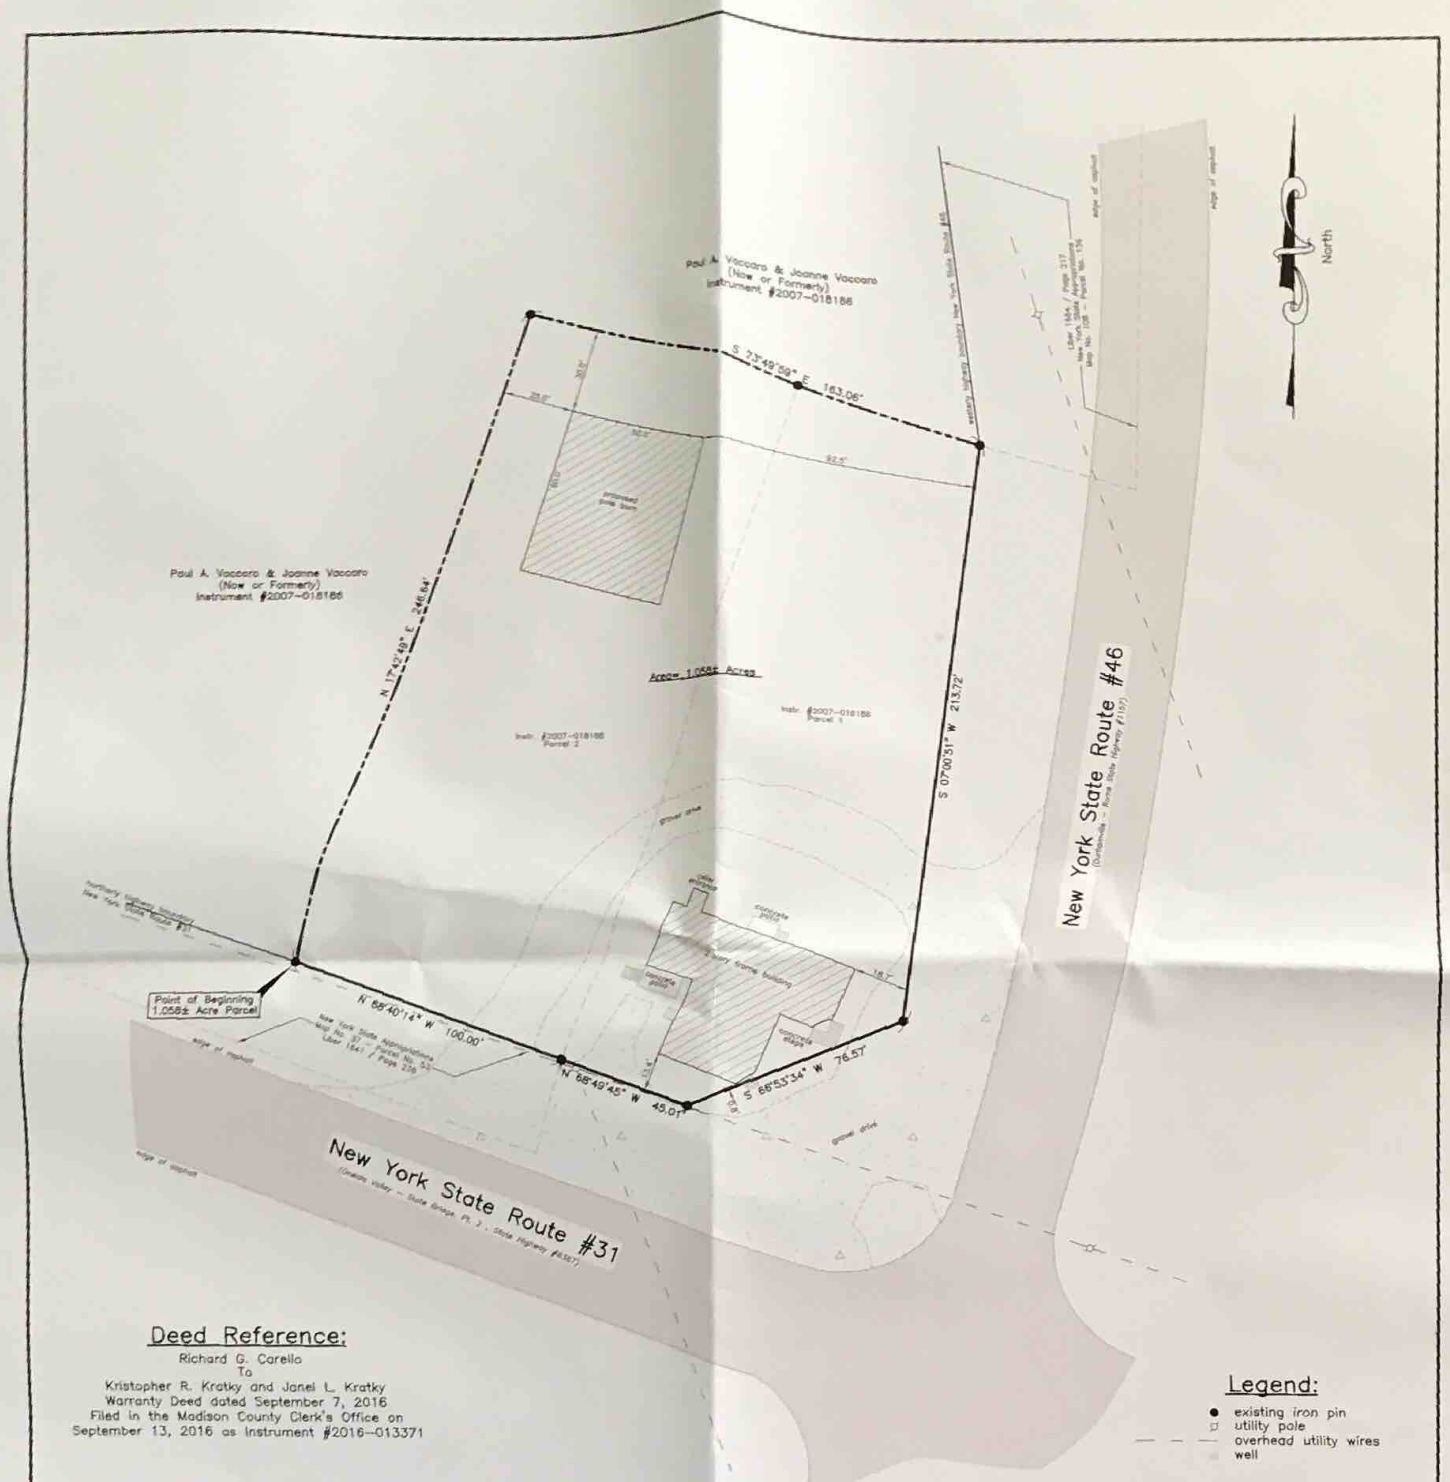

Deed Reference:

Richard G. Carello
To
Kristopher R. Kratky and Janel L. Kratky
Warranty Deed dated September 7, 2016
Filed in the Madison County Clerk's Office on
September 13, 2016 as Instrument #2016-013371

Scale 1"=30 Feet

FILE NO. 18-130

UNAUTHORIZED ALTERATION OR ADDITION TO A SURVEY MAP BEARING A LICENSED LAND SURVEYOR'S SEAL IS A VIOLATION OF SECTION 7209, SUBDIVISION 2 OF THE NEW YORK STATE EDUCATION LAW.
THE ALTERATION OF SURVEY MAPS BY ANYONE OTHER THAN THE ORIGINAL PREPARER IS MISLEADING, CONFUSING, AND NOT IN THE GENERAL WELFARE AND BENEFIT OF THE PUBLIC. LICENSED LAND SURVEYORS SHALL NOT ALTER SURVEY MAPS, SURVEY PLANS, OR SURVEY PLATS PREPARED BY OTHERS.

MAP BY: DRS
CHECKED BY: RM

It is hereby certified that this map was made from an actual field survey dated December 10 2015 and that both map and survey are correct.

Frederick W. Myers Jr., L.S. #049229

STATE OF NEW YORK
FREDERICK W. MYERS, JR.
No. 49229
LICENSED LAND SURVEYOR

DATE OF DRAWING
9/10/2018

Lands of
Kristopher R. Kratky
and
Janel L. Kratky
NYS RT 31 & NYS RT 46
Town of Verona – Oneida County
State of New York

Myers and Associates, P.C.
127 South Peterboro Street
Canastota, New York 13032
Telephone (315) 697-2281 Fax (315) 697-5232

Revisions