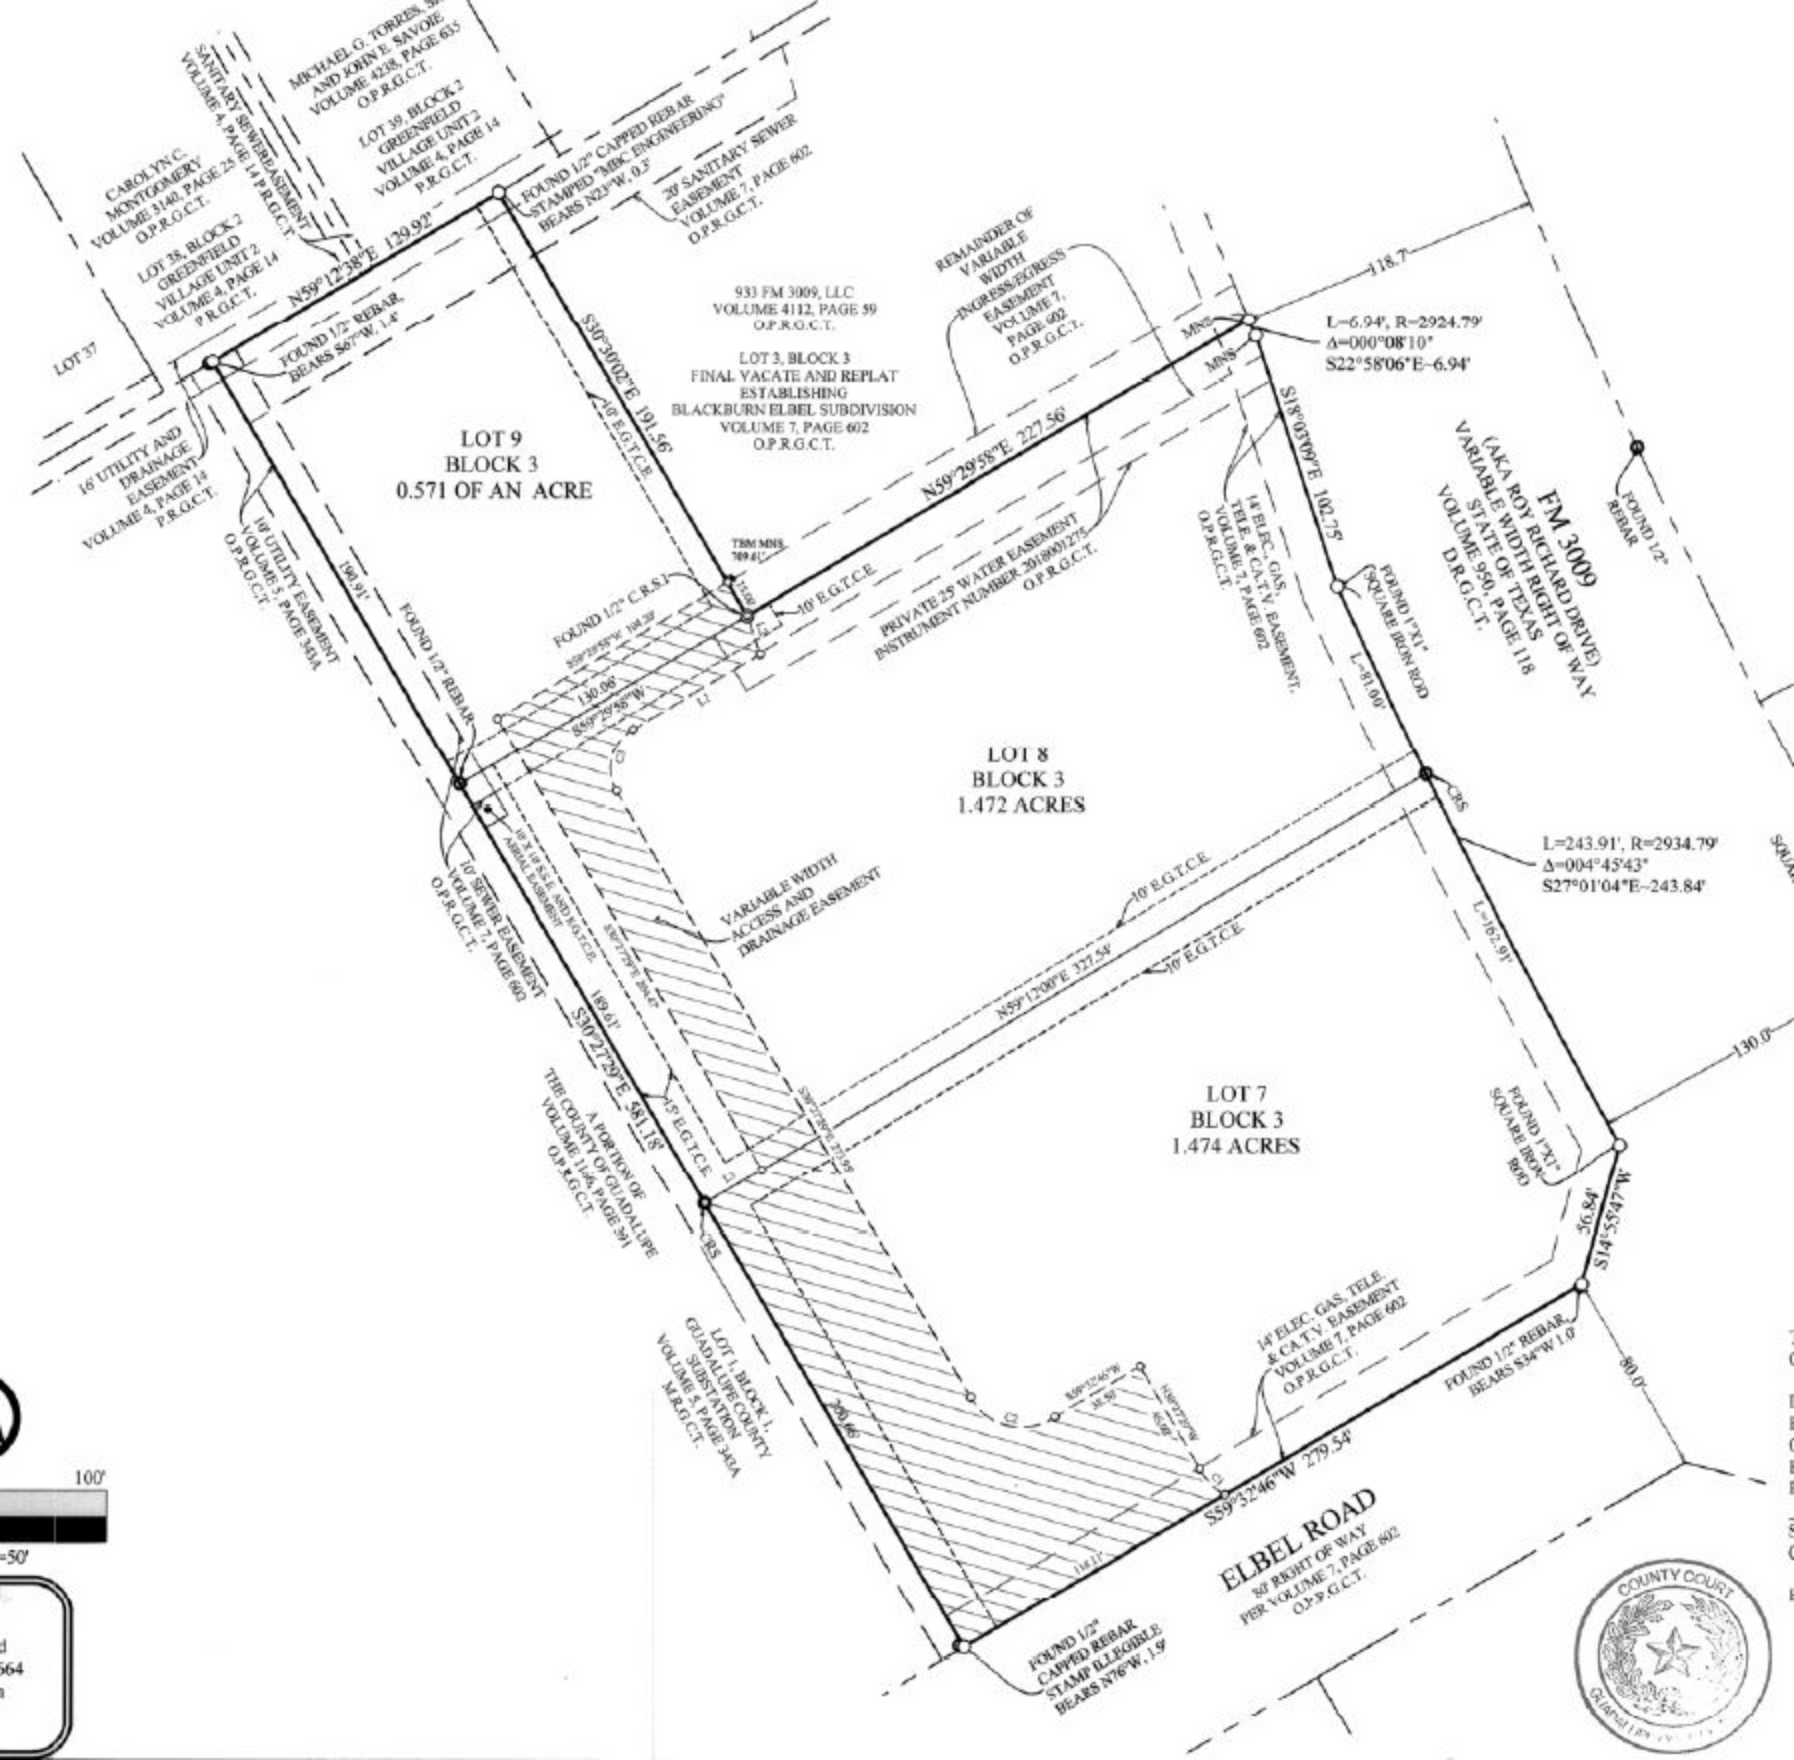
LOT 9
BLOCK 3
0.571 OF AN ACRE
LOT 8
BLOCK 3
1.472 ACRES
LOT 7
BLOCK 3
1.474 ACRES
LOT 3, BLOCK 3
FINAL VACATE AND REPLAT
ESTABLISHING
BLACKBURN ELBEL SUBDIVISION
VOLUME 7, PAGE 602
O.P.R.G.C.T.
931 FM 3009, LLC
VOLUME 4112, PAGE 59
O.P.R.G.C.T.
FM 3009
(AKA ROY RICHARD DRIVE)
VARIABLE WIDTH RIGHT OF WAY
STATE OF TEXAS
VOLUME 950, PAGE 118
D.R.G.C.T.
ELBEL ROAD
50' RIGHT OF WAY
PER VOLUME 7, PAGE 602
O.P.R.G.C.T.
LOT 1, BLOCK 1
GUADALUPE COUNTY
SUBSTATION
VOLUME 4, PAGE 343A
M.R.G.C.T.
A PORTION OF
THE COUNTY OF GUADALUPE
VOLUME 1145, PAGE 391
O.P.R.G.C.T.
CAROLYN C.
MONTGOMERY
VOLUME 3140, PAGE 25
O.P.R.G.C.T.
LOT 38, BLOCK 2
GREENFIELD
VILLAGE UNIT 2
VOLUME 4, PAGE 14
P.R.G.C.T.
LOT 39, BLOCK 2
GREENFIELD
VILLAGE UNIT 2
VOLUME 4, PAGE 14
P.R.G.C.T.
MICHAEL G. TORRES, SR.
AND JOHN E. SAVOIE
VOLUME 4238, PAGE 635
O.P.R.G.C.T.
SANITARY SEWER EASEMENT
VOLUME 4, PAGE 14 P.R.G.C.T.
LOT 37
16' UTILITY AND
DRAINAGE
EASEMENT
VOLUME 4, PAGE 14
P.R.G.C.T.
FOUND 1/2" REBAR,
BEARS S67°W, 1.4'
N59°12'38"E 139.92'
FOUND 1/2" CAPPED REBAR
STAMPED "MBC ENGINEERING"
BEARS N23°W, 0.5'
20' SANITARY SEWER
EASEMENT
VOLUME 7, PAGE 602
O.P.R.G.C.T.
S30°30'02"E 191.56'
10' E.G.T.C.E.
REMAINDER OF
VARIABLE
WIDTH
INGRESS/EGRESS
EASEMENT
VOLUME 7,
PAGE 602
O.P.R.G.C.T.
118.7'
MNS
MNS
L=6.94', R=2924.79'
Δ=000°08'10"
S22°58'06"E-6.94'
S18°05'09"E 102.75'
N59°29'58"E 227.56'
TBM MNS
709.61'
PRIVATE 25' WATER EASEMENT
INSTRUMENT NUMBER 2018001275
O.P.R.G.C.T.
14' ELEC., GAS,
TELE. & C.A.T.V. EASEMENT,
VOLUME 7, PAGE 602
O.P.R.G.C.T.
FOUND 1"X1"
SQUARE IRON ROD
FOUND 1/2"
REBAR
L=81.00'
FOUND 1/2" C.R.S.
S59°29'58"W 194.39'
130.06'
S59°29'58"W
L1
L2
10' UTILITY EASEMENT
VOLUME 5, PAGE 341A
O.P.R.G.C.T.
190.91'
FOUND 1/2" REBAR
10' SEWER EASEMENT
VOLUME 7, PAGE 602
O.P.R.G.C.T.
10' X 10' S.U.E. AND 10' E.G.T.C.E.
AERIAL EASEMENT
S30°27'29"E 561.18'
189.61'
S30°27'29"E 284.49'
15' E.G.T.C.E.
VARIABLE WIDTH
ACCESS AND
DRAINAGE EASEMENT
10' E.G.T.C.E.
N59°12'00"E 327.54'
10' E.G.T.C.E.
CRS
L=243.91', R=2934.79'
Δ=004°45'43"
S27°01'04"E-243.84'
L=162.91'
130.0'
FOUND 1"X1"
SQUARE IRON
ROD
S14°55'47"W
56.84'
14' ELEC. GAS, TELE.
& C.A.T.V. EASEMENT
VOLUME 7, PAGE 602
O.P.R.G.C.T.
FOUND 1/2" REBAR,
BEARS S34°W 1.0'
80.0'
S59°32'46"W 279.54'
FOUND 1/2"
CAPPED REBAR
STAMP ILLEGIBLE
BEARS N76°W, 1.9'
COUNTY COURT
GUADALUPE COUNTY