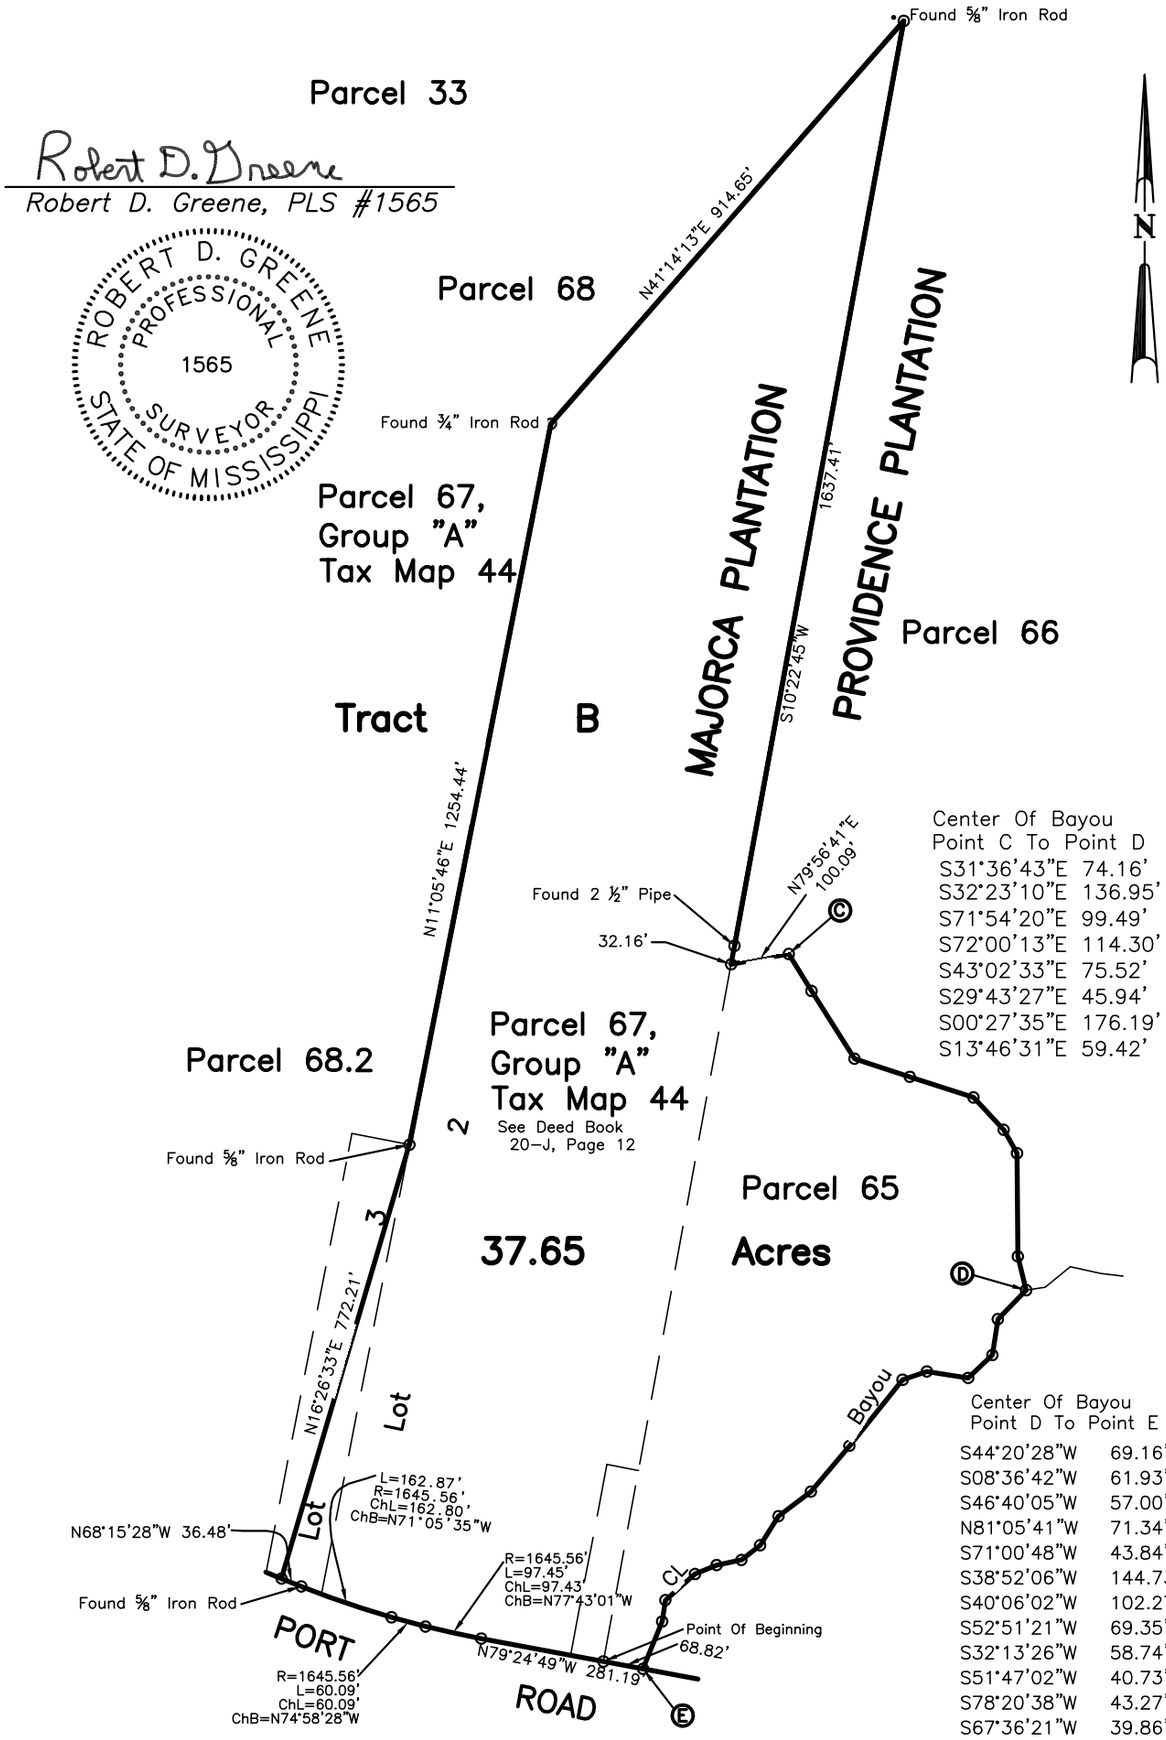

Map Of Survey Of

A PORTION OF MAJORCA PLANTATION

Being

PART OF LOTS 2 AND 3
TRACT B, HOGGATT DIVISION

Part Of Parcel 67, Group "A"
Tax Map No. 44
And
Parcel 65, Group "A", Tax Map 44

A PART OF LOT 2, TRACT B, HOGGATT DIVISION OF A PORTION OF MARJOCA PLANTATION AND PART OF PROVIDENCE PLANTATION

Situated In
Sections 28 & 29, T7N-R3W
Adams County, Mississippi

300 0 300 600FT

SCALE : 1" = 300'

JORDAN, KAISER & SESSIONS, LLC
Civil Engineers & Professional Land Surveyors
P.O. Box 1267, Natchez, Mississippi 39121