BOUNDARY & TOPOGRAPHIC SURVEY

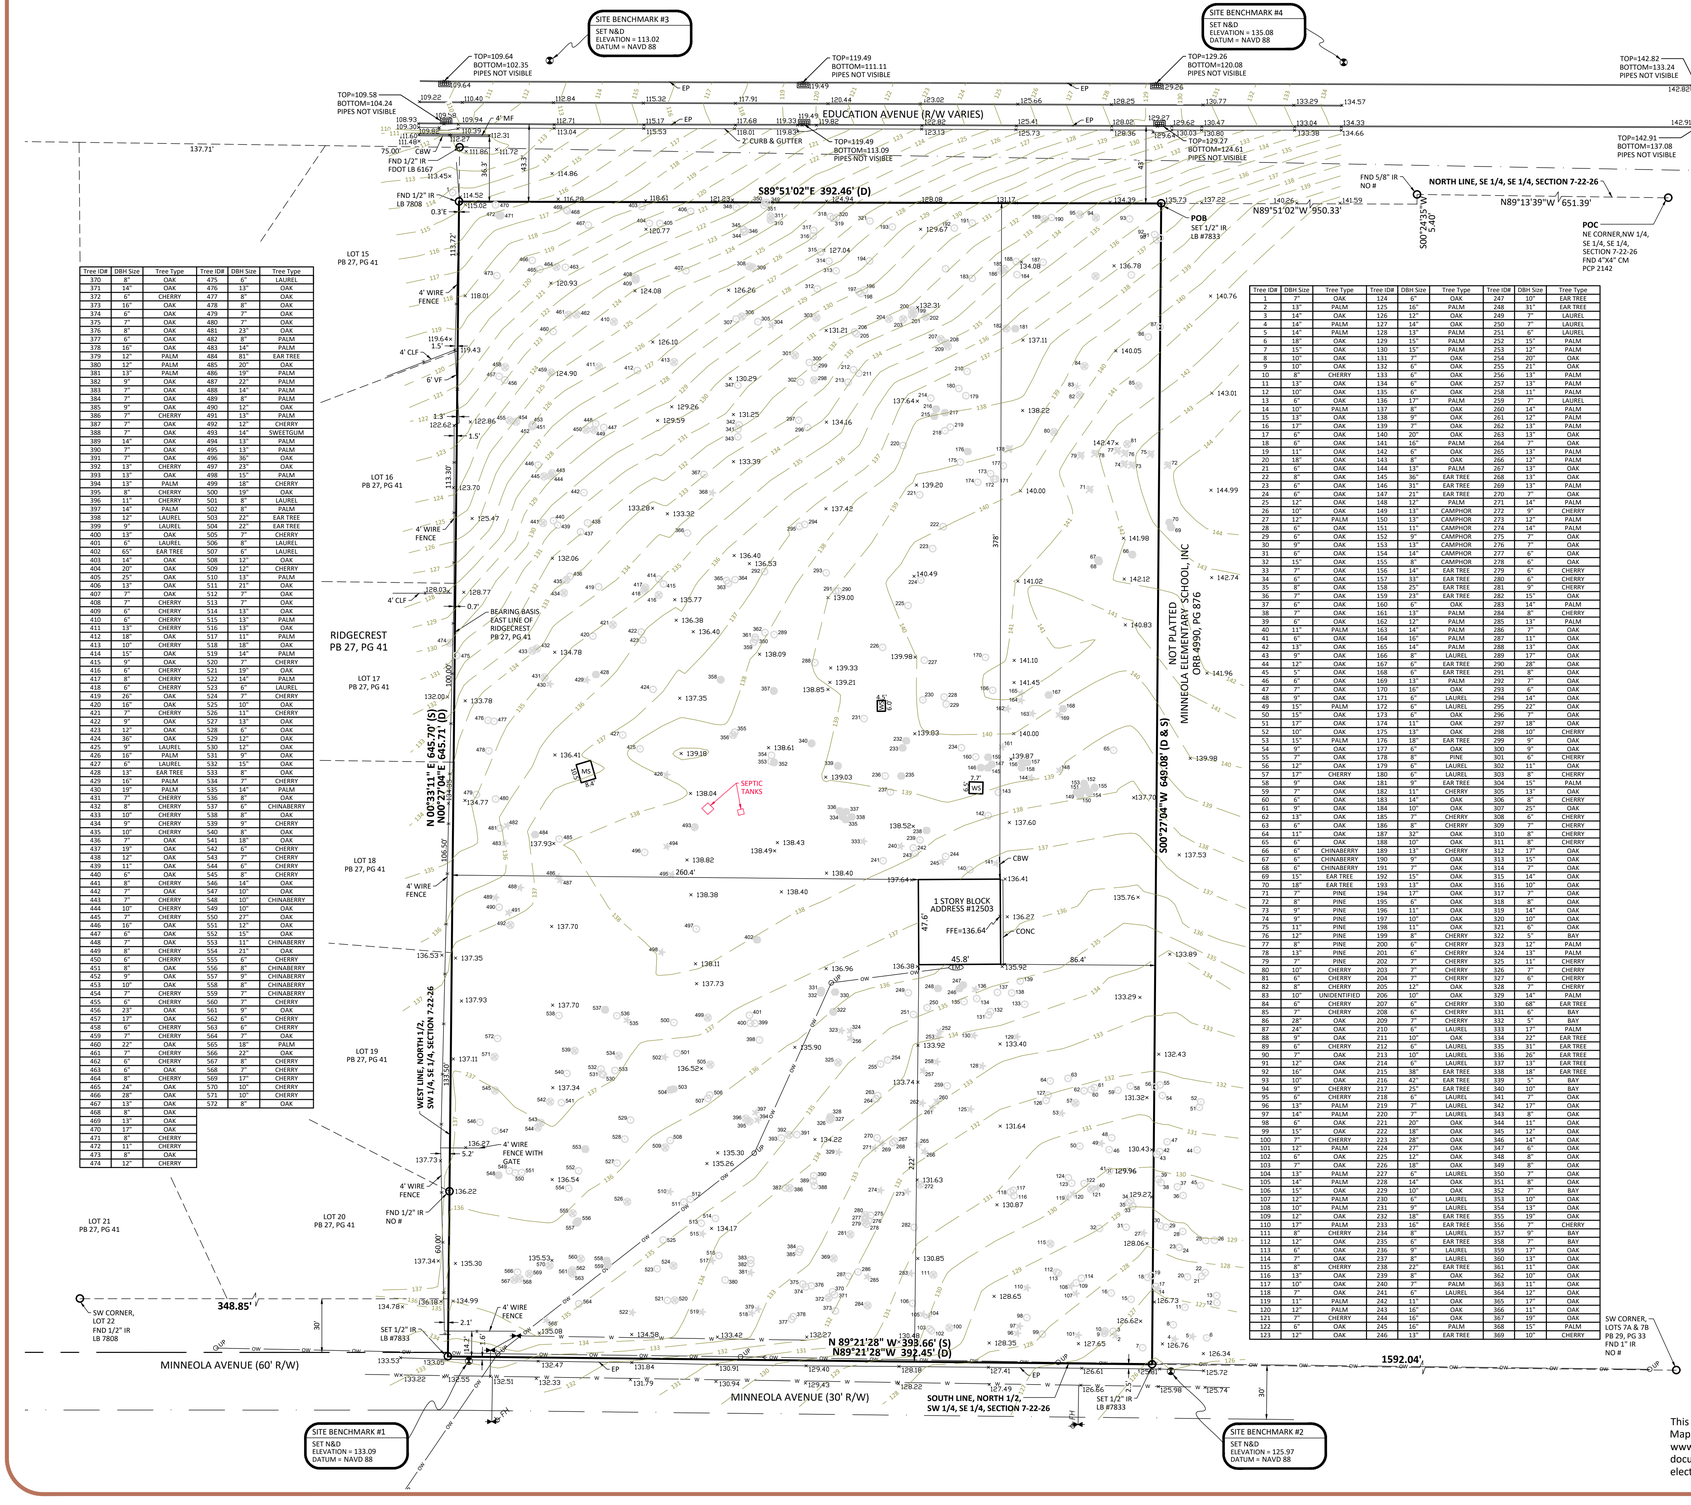

Tree ID#	DBH Size	Tree Type	Tree ID#	DBH Size	Tree Type
370	8"	OAK	475	6"	LAUREL
371	14"	OAK	476	13"	OAK
372	6"	CHERRY	477	8"	OAK
373	16"	OAK	478	14"	PALM
374	6"	OAK	479	7"	OAK
375	7"	OAK	480	7"	OAK
376	8"	OAK	481	23"	OAK
377	6"	OAK	482	8"	PALM
378	16"	OAK	483	14"	PALM
379	12"	PALM	484	81"	EAR TREE
380	12"	PALM	485	20"	OAK
381	13"	PALM	486	19"	PALM
382	9"	OAK	487	22"	PALM
383	7"	OAK	488	14"	PALM
384	7"	OAK	489	8"	PALM
385	9"	OAK	490	12"	OAK
386	7"	CHERRY	491	13"	PALM
387	7"	OAK	492	12"	CHERRY
388	7"	OAK	493	14"	SWEETGUM
389	14"	OAK	494	13"	PALM
390	7"	OAK	495	12"	PALM
391	7"	OAK	496	36"	OAK
392	13"	CHERRY	497	23"	OAK
393	13"	OAK	498	12"	PALM
394	13"	PALM	499	18"	CHERRY
395	8"	CHERRY	500	19"	OAK
396	11"	CHERRY	501	8"	LAUREL
397	14"	PALM	502	8"	PALM
398	12"	LAUREL	503	22"	EAR TREE
399	9"	LAUREL	504	22"	EAR TREE
400	13"	OAK	505	7"	CHERRY
401	6"	LAUREL	506	8"	LAUREL
402	65"	EAR TREE	507	6"	LAUREL
403	14"	OAK	508	12"	OAK
404	20"	OAK	509	12"	CHERRY
405	25"	OAK	510	13"	PALM
406	13"	OAK	511	21"	OAK
407	7"	OAK	512	7"	OAK
408	7"	CHERRY	513	7"	OAK
409	6"	CHERRY	514	13"	OAK
410	6"	CHERRY	515	13"	PALM
411	13"	CHERRY	516	13"	OAK
412	18"	OAK	517	11"	PALM
413	10"	CHERRY	518	18"	OAK
414	15"	OAK	519	14"	PALM
415	9"	OAK	520	7"	CHERRY
416	6"	CHERRY	521	19"	OAK
417	8"	CHERRY	522	14"	PALM
418	6"	CHERRY	523	6"	LAUREL
419	26"	OAK	524	7"	CHERRY
420	16"	OAK	525	10"	OAK
421	7"	CHERRY	526	11"	CHERRY
422	9"	OAK	527	13"	OAK
423	12"	OAK	528	6"	OAK
424	30"	OAK	529	12"	OAK
425	9"	LAUREL	530	12"	OAK
426	16"	PALM	531	9"	OAK
427	6"	LAUREL	532	15"	OAK
428	13"	EAR TREE	533	8"	OAK
429	16"	PALM	534	7"	CHERRY
430	19"	PALM	535	14"	PALM
431	7"	CHERRY	536	8"	OAK
432	8"	CHERRY	537	6"	CHINABERRY
433	10"	CHERRY	538	8"	OAK
434	9"	CHERRY	539	9"	CHERRY
435	10"	CHERRY	540	8"	OAK
436	7"	OAK	541	18"	OAK
437	19"	OAK	542	6"	CHERRY
438	12"	OAK	543	7"	CHERRY
439	11"	OAK	544	6"	CHERRY
440	6"	OAK	545	8"	CHERRY
441	8"	CHERRY	546	14"	OAK
442	7"	OAK	547	10"	OAK
443	7"	CHERRY	548	10"	CHINABERRY
444	10"	CHERRY	549	10"	OAK
445	7"	CHERRY	550	27"	OAK
446	16"	OAK	551	12"	OAK
447	6"	OAK	552	15"	OAK
448	7"	OAK	553	11"	CHINABERRY
449	8"	CHERRY	554	21"	OAK
450	6"	CHERRY	555	6"	CHERRY
451	8"	OAK	556	8"	CHINABERRY
452	9"	OAK	557	9"	CHINABERRY
453	10"	OAK	558	8"	CHINABERRY
454	CHERRY	559	7"	CHINABERRY
455	6"	CHERRY	560	7"	CHERRY
456	23"	OAK	561	9"	OAK
457	17"	OAK	562	6"	CHERRY
458	6"	CHERRY	563	6"	CHERRY
459	7"	CHERRY	564	7"	OAK
460	22"	OAK	565	18"	PALM
461	7"	CHERRY	566	22"	OAK
462	6"	CHERRY	567	8"	CHERRY
463	6"	OAK	568	7"	CHERRY
464	8"	CHERRY	569	17"	CHERRY
465	24"	OAK	570	10"	CHERRY
466	28"	OAK	571	10"	CHERRY
467	13"	OAK	572	8"	OAK
468	8"	OAK			
469	13"	OAK			
470	17"	OAK			
471	8"	CHERRY			
472	11"	CHERRY			
473	8"	OAK			
474	12"	CHERRY			

Tree ID#	DBH Size	Tree Type	Tree ID#	DBH Size	Tree Type	Tree ID#	DBH Size	Tree Type
1	7"	OAK	124	6"	OAK	247	10"	EAR TREE
2	13"	PALM	125	16"	PALM	248	31"	EAR TREE
3	14"	OAK	126	12"	OAK	249	7"	LAUREL
4	14"	PALM	127	14"	OAK	250	7"	LAUREL
5	14"	PALM	128	13"	PALM	251	6"	LAUREL
6	18"	OAK	129	15"	PALM	252	15"	PALM
7	15"	OAK	130	15"	PALM	253	12"	PALM
8	10"	OAK	131	7"	OAK	254	20"	OAK
9	10"	OAK	132	6"	OAK	255	21"	OAK
10	8"	CHERRY	133	6"	OAK	256	15"	PALM
11	13"	OAK	134	6"	OAK	257	13"	PALM
12	10"	OAK	135	6"	OAK	258	11"	PALM
13	6"	OAK	136	17"	PALM	259	7"	LAUREL
14	10"	PALM	137	8"	OAK	260	14"	PALM
15	13"	OAK	138	9"	OAK	261	12"	PALM
16	17"	OAK	139	7"	OAK	262	13"	PALM
17	6"	OAK	140	20"	OAK	263	13"	OAK
18	6"	OAK	141	16"	PALM	264	7"	OAK
19	11"	OAK	142	6"	OAK	265	13"	PALM
20	18"	OAK	143	8"	OAK	266	12"	PALM
21	6"	OAK	144	13"	PALM	267	13"	OAK
22	8"	OAK	145	36"	EAR TREE	268	13"	OAK
23	6"	OAK	146	31"	EAR TREE	269	13"	PALM
24	6"	OAK	147	21"	EAR TREE	270	7"	OAK
25	12"	OAK	148	12"	PALM	271	14"	PALM
26	10"	OAK	149	13"	CAMPHOR	272	9"	CHERRY
27	12"	PALM	150	13"	CAMPHOR	273	12"	PALM
28	6"	OAK	151	11"	CAMPHOR	274	14"	PALM
29	6"	OAK	152	9"	CAMPHOR	275	7"	OAK
30	9"	OAK	153	13"	CAMPHOR	276	7"	OAK
31	6"	OAK	154	14"	CAMPHOR	277	6"	OAK
32	15"	OAK	155	8"	CAMPHOR	278	6"	OAK
33	7"	OAK	156	14"	EAR TREE	279	6"	CHERRY
34	6"	OAK	157	31"	EAR TREE	280	6"	CHERRY
35	8"	OAK	158	25"	EAR TREE	281	9"	CHERRY
36	7"	OAK	159	23"	EAR TREE	282	15"	OAK
37	6"	OAK	160	6"	OAK	283	14"	PALM
38	7"	OAK	161	13"	PALM	284	8"	CHERRY
39	6"	OAK	162	12"	PALM	285	13"	PALM
40	11"	PALM	163	14"	PALM	286	7"	OAK
41	6"	OAK	164	16"	PALM	287	11"	OAK
42	13"	OAK	165	14"	PALM	288	13"	OAK
43	9"	OAK	166	8"	LAUREL	289	17"	OAK
44	12"	OAK	167	14"	EAR TREE	290	28"	OAK
45	5"	OAK	168	6"	EAR TREE	291	8"	OAK
46	6"	OAK	169	13"	PALM	292	7"	OAK
47	7"	OAK	170	16"	OAK	293	6"	OAK
48	9"	OAK	171	6"	LAUREL	294	14"	OAK
49	15"	PALM	172	6"	LAUREL	295	22"	OAK
50	15"	OAK	173	6"	OAK	296	7"	OAK
51	17"	OAK	174	11"	OAK	297	18"	OAK
52	10"	OAK	175	13"	OAK	298	10"	CHERRY
53	15"	PALM	176	18"	EAR TREE	299	9"	OAK
54	9"	OAK	177	6"	OAK	300	9"	OAK
55	7"	OAK	178	8"	PINE	301	6"	CHERRY
56	12"	OAK	179	6"	LAUREL	302	11"	OAK
57	17"	CHERRY	180	6"	LAUREL	303	8"	CHERRY
58	9"	OAK	181	9"	EAR TREE	304	15"	PALM
59	7"	OAK	182	11"	CHERRY	305	13"	OAK
60	6"	OAK	183	14"	OAK	306	8"	CHERRY
61	9"	OAK	184	10"	OAK	307	25"	OAK
62	13"	OAK	185	7"	CHERRY	308	6"	CHERRY
63	6"	OAK	186	8"	CHERRY	309	7"	CHERRY
64	11"	OAK	187	32"	OAK	310	8"	CHERRY
65	6"	OAK	188	10"	OAK	311	8"	CHERRY
66	6"	CHINABERRY	189	13"	CHERRY	312	17"	OAK
67	6"	CHINABERRY	190	9"	OAK	313	15"	OAK
68	6"	CHINABERRY	191	7"	OAK	314	7"	OAK
69	15"	EAR TREE	192	15"	OAK	315	14"	OAK
70	18"	EAR TREE	193	13"	OAK	316	10"	OAK
71	7"	PINE	194	17"	OAK	317	7"	OAK
72	8"	PINE	195	6"	OAK	318	8"	OAK
73	9"	PINE	196	11"	OAK	319	14"	OAK
74	9"	PINE	197	10"	OAK	320	10"	OAK
75	11"	PINE	198	11"	OAK	321	6"	OAK
76	12"	PINE	199	8"	CHERRY	322	5"	BAY
77	8"	PINE	200	6"	CHERRY	323	12"	PALM
78	13"	PINE	201	6"	CHERRY	324	13"	PALM
79	7"	PINE	202	7"	CHERRY	325	11"	CHERRY
80	10"	CHERRY	203	7"	CHERRY	326	7"	CHERRY
81	6"	CHERRY	204	7"	CHERRY	327	6"	CHERRY
82	8"	CHERRY	205	12"	OAK	328	7"	CHERRY
83	10"	UNIDENTIFIED	206	10"	OAK	329	14"	PALM
84	6"	CHERRY	207	6"	CHERRY	330	68"	EAR TREE
85	7"	CHERRY	208	6"	CHERRY	331	6"	BAY
86	28"	OAK	209	7"	CHERRY	332	5"	BAY
87	24"	OAK	210	6"	LAUREL	333	17"	PALM
88	9"	OAK	211	10"	OAK	334	22"	EAR TREE
89	6"	CHERRY	212	6"	LAUREL	335	31"	EAR TREE
90	9"	OAK	213	10"	LAUREL	336	26"	EAR TREE
91	12"	OAK	214	6"	LAUREL	337	13"	EAR TREE
92	16"	OAK	215	38"	EAR TREE	338	18"	EAR TREE
93	10"	OAK	216	42"	EAR TREE	339	5"	BAY
94	9"	CHERRY	217	25"	EAR TREE	340	10"	BAY
95	6"	CHERRY	218	6"	LAUREL	341	7"	OAK
96	13"	PALM	219	7"	LAUREL	342	17"	OAK
97	14"	PALM	220	7"	LAUREL	343	8"	OAK
98	6"	OAK	221	20"	OAK	344	11"	OAK
99	15"	OAK	222	18"	OAK	345	12"	OAK
100	7"	CHERRY	223	28"	OAK	346	14"	OAK
101	12"	PALM	224	27"	OAK	347	6"	OAK
102	6"	OAK	225	12"	OAK	348	8"	OAK
103	7"	OAK	226	18"	OAK	349	8"	OAK
104	13"	PALM	227	6"	LAUREL	350	7"	OAK
105	14"	PALM	228	14"	OAK	351	8"	OAK
106	15"	OAK	229	10"	OAK	352	7"	BAY
107	12"	PALM	230	6"	LAUREL	353	10"	OAK
108	10"	PALM	231	9"	LAUREL	354	13"	OAK
109	12"	OAK	232	18"	EAR TREE	355	19"	OAK
110	17"	PALM	233	16"	EAR TREE	356	7"	CHERRY
111	8"	CHERRY	234	8"	LAUREL	357	9"	BAY
112	12"	OAK	235	6"	EAR TREE	358	7"	BAY
113	6"	OAK	236	9"	LAUREL	359	17"	OAK
114	7"	OAK	237	8"	LAUREL	360	13"	OAK
115	8"	CHERRY	238	22"	EAR TREE	361	11"	OAK
116	13"	OAK	239	8"	OAK	362	10"	OAK
117	10"	OAK	240	7"	PALM	363	11"	OAK
118	7"	OAK	241	6"	LAUREL	364	12"	OAK
119	11"	PALM	242	11"	OAK	365	17"	OAK
120	12"	PALM	243	16"	OAK	366	11"	OAK
121	7"	CHERRY	244	16"	OAK	367	19"	OAK
122	6"	OAK	245	16"	PALM	368	15"	PALM
123	12"	OAK	246	13"	EAR TREE	369	10"	CHERRY

VICINITY MAP (Not to Scale)

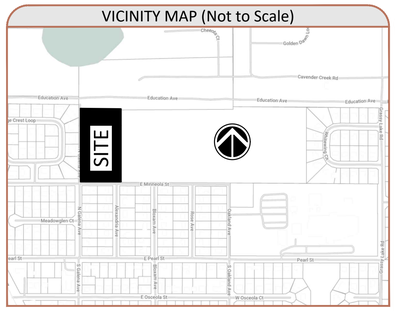

LEGEND

- AC - AIR CONDITIONER
- BB - BOTTOM OF BANK
- BHM - BUILDING HEIGHT MEASUREMENT
- BFP - BACK FLOW PREVENTER
- BM - BENCHMARK
- BOLLARD
- E - BURIED ELECTRIC LINE
- C - BURIED CABLE TELEVISION LINE
- CALC - CALCULATED
- C&M - CALCULATED & MEASURED
- Δ - CENTRAL ANGLE
- CBW - CONCRETE BLOCK WALL
- CC - COVERED CONCRETE
- CCR - CERTIFIED CORNER RECORD
- CF - CONCRETE FLUME
- CHW - CONCRETE HEADWALL
- CLF - CHAIN LINK FENCE
- ℄ - CENTERLINE
- CM - CONCRETE MONUMENT
- CMP - CORRUGATED METAL PIPE
- ×CO - CLEAN OUT
- CONC - CONCRETE
- COVD - COVERED
- CP - CONCRETE PAD
- CURB INLET
- CW - CONCRETE WALKWAY
- -D- - BURIED STORM/DRAIN LINE
- DB - DEED BOOK
- DE - DRAINAGE EASEMENT
- DOT INLET
- DP - DUMPSTER PAD
- DW - DRIVEWAY
- EASEMENT NUMBER
- ELECTRIC BOX
- ELECTRICAL METER
- EL - ELEVATION
- EDMT - EASEMENT
- EP - EDGE OF PAVEMENT
- FDOT - FLORIDA DEPARTMENT OF TRANSPORTATION
- FPRN - FLORIDA PERMANENT REFERENCE NETWORK
- FIRM - FLOOD INSURANCE RATE MAP
- FFE - FINISHED FLOOR ELEVATION
- FIRE HYDRANT
- FM - BURIED FORCE MAIN LINE
- FND - FOUND
- FO - BURIED FIBER OPTIC CABLE LINE
- FO - FIBER OPTIC CABLE BOX
- FLAG POLE
- -G- - BURIED GAS LINE
- GAS METER
- GAS VALVE
- GREASE TRAP MANHOLE
- GUY WIRE ANCHOR
- HANDICAP PARKING
- HDPE - HIGH DENSITY POLYETHYLENE PIPE
- INST# - RECORD INSTRUMENT#
- INV - INVERT ELEVATION
- IP - IRON PIPE
- IR - IRON ROD
- L - ARC LENGTH
- LB - LICENSED BUSINESS
- LIGHT POLE
- LS - LICENSED SURVEYOR
- LSA - LANDSCAPED AREA
- MF - METAL FENCE
- MS - METAL SHED
- MJ - MITERED END SECTION
- MONITORING WELL
- N&D - NAIL & DISK
- NAVD - NORTH AMERICAN VERTICAL DATUM
- NAD - NORTH AMERICAN DATUM
- NGVD - NATIONAL GEODETIC VERTICAL DATUM
- NTS - NOT TO SCALE
- ORB - OFFICIAL RECORDS BOOK
- -OW- - OVERHEAD WIRE
- PB - PLAT BOOK
- PC - POINT OF CURVATURE
- PCC - POINT OF COMPOUND CURVATURE
- PP - PER PLANS
- PG - PAGE
- PI - POINT OF INTERSECTION
- POB - POINT OF BEGINNING
- POC - POINT OF COMMENCEMENT
- PRC - POINT OF REVERSE CURVATURE
- PS - PARKING SPACES
- PSM - PROFESSIONAL SURVEYOR & MAPPER
- PSP - PEDESTRIAN SIGNAL POLE
- PT - POINT OF TANGENCY
- PVC - POLYVINYL CHLORIDE PIPE
- R - CURVE RADIUS
- RCP - REINFORCED CONCRETE PIPE
- R- - REUSE WATER LINE
- REUSE WATER METER
- REUSE WATER VALVE
- RP - RAMP
- R/W - RIGHT-OF-WAY
- SANITARY MANHOLE
- -S- - BURIED SANITARY LINE
- SF - SQUARE FEET
- SP - STATE PLANE
- SOO - SHOWN FOR DIRECTION ONLY
- SN - SIGN
- SWF - STOCK WIRE FENCE
- SV - SEWER VALVE
- X00.00 - SPOT ELEVATION
- STORM MANHOLE
- -T- - BURIED TELECOMMUNICATIONS LINE
- TELECOMMUNICATIONS MANHOLE
- STORM INLET
- -TB- - TOP OF BANK
- TRAFFIC SIGNAL POLE
- TRAFFIC SIGN
- TRANSFORMER/JUNCTION BOX
- TELEPHONE RISER
- TRAFFIC SIGNAL BOX
- TELEVISION BOX
- TSW - TRAFFIC SIGNAL WIRE
- TYP - TYPICAL
- -U- - UNKNOWN UTILITY
- UE - UTILITY EASEMENT
- UP - UTILITY POLE
- UM - UTILITY MARKER
- VCP - VITRIFIED CLAY PIPE
- VF - VINYL FENCE
- -W- - BURIED WATER LINE
- WF - WOOD FENCE
- WS - WOOD SHED
- WATER VALVE
- WATER METER
- YD - YARD DRAIN

DESCRIPTION:

A PARCEL OF LAND LYING IN SECTION 7, TOWNSHIP 22 SOUTH, RANGE 26 EAST AND BEING A PORTION OF THAT CERTAIN WARRANTY DEED RECORDED IN OFFICIAL RECORDS BOOK 707, PAGE 1139, PUBLIC RECORDS OF LAKE COUNTY, FLORIDA, BEING DESCRIBED AS FOLLOWS:

COMMENCE AT THE NORTHEAST CORNER OF THE NORTHWEST QUARTER OF THE SOUTHEAST QUARTER OF THE SOUTHEAST QUARTER OF SAID SECTION 7 FOR A POINT OF REFERENCE; THENCE RUN NORTH 89°13'39" WEST ALONG THE NORTH LINE OF THE SOUTHEAST QUARTER OF THE SOUTHEAST QUARTER OF SAID SECTION 7, 651.39 FEET; THENCE DEPARTING SAID NORTH LINE, RUN SOUTH 00°24'35" WEST, 5.40 FEET; THENCE RUN NORTH 89°51'02" WEST, 950.33 FEET TO THE POINT OF BEGINNING; THENCE RUN SOUTH 00°27'04" WEST, 649.08 FEET TO THE SOUTH LINE OF THE NORTH HALF OF THE SOUTHWEST QUARTER OF THE SOUTHEAST QUARTER OF SAID SECTION 7; THENCE RUN NORTH 89°21'28" WEST ALONG SAID SOUTH LINE, 392.45 FEET TO THE WEST LINE OF THE NORTH HALF OF THE SOUTHWEST QUARTER OF THE SOUTHEAST QUARTER OF SAID SECTION 7; THENCE RUN NORTH 00°27'04" EAST ALONG SAID WEST LINE, 645.71 FEET; THENCE RUN SOUTH 89°51'02" EAST, 392.46 FEET TO THE POINT OF BEGINNING.

GENERAL SURVEY NOTES:

1. BEARING STRUCTURE IS BASED ON THE MONUMENTED EAST LINE OF THE PLAT OF RIDGECREST, PER PLAT BOOK 27, PAGE 41, BEING: N00°33'11"E, RELATIVE TO FLORIDA STATE PLANE COORDINATE SYSTEM EAST ZONE, NAD(83)-(2011)-(EPOCH 2010.0000), ESTABLISHED PER FDOT FPRN.

2. THIS SURVEY REFLECTS ONLY MATTERS OF RECORD AS PROVIDED BY THE CLIENT OR CLIENTS REPRESENTATIVE.

3. THIS SURVEY WAS MADE ON THE GROUND. THE UNDERGROUND UTILITIES SHOWN HAVE BEEN LOCATED FROM FIELD SURVEY INFORMATION AND EXISTING DRAWINGS. THE SURVEYOR MAKES NO GUARANTEE THAT THE UNDERGROUND UTILITIES SHOWN COMPRISE ALL SUCH UTILITIES IN THE AREA, EITHER IN SERVICE OR ABANDONED. THE SURVEYOR FURTHER DOES NOT WARRANT THAT THE UNDERGROUND UTILITIES SHOWN ARE IN THE EXACT LOCATION INDICATED ALTHOUGH HE DOES CERTIFY THAT THEY ARE LOCATED AS ACCURATELY AS POSSIBLE FROM INFORMATION AVAILABLE. THE SURVEYOR HAS NOT PHYSICALLY LOCATED THE UNDERGROUND UTILITIES. ENGINEER AND CONTRACTOR SHALL VERIFY MEASUREMENTS OF CONNECTIONS TO EXISTING UTILITIES BEFORE ORDERING MATERIALS AND BEFORE COMMENCEMENT OF CONSTRUCTION. IF THERE IS A DISCREPANCY BETWEEN THE MEASUREMENTS SHOWN HEREON AND THE VERIFYING MEASUREMENTS, THIS SURVEYOR SHALL BE CONTACTED IMMEDIATELY TO FURTHER VERIFY THE DISCREPANCY.

4. THIS SITE LIES IN ZONE X PER FLOOD INSURANCE RATE MAP NO. 12069C0580E, COMMUNITY NO. 120421, LAKE COUNTY, FLORIDA, EFFECTIVE DECEMBER 18, 2012.

5. ACCORDING TO FLORIDA STATUTES, CHAPTER 472.025, A LAND SURVEYOR SHALL NOT AFFIX HIS SEAL OR NAME TO ANY PLAN OR DRAWING WHICH DEPICTS WORK WHICH HE IS NOT LICENSED TO PERFORM OR WHICH IS BEYOND HIS PROFESSION OR SPECIALTY THEREIN. THEREFORE, WE ARE UNABLE TO CERTIFY AS TO MUNICIPAL ZONING COMPLIANCE, INTERPRETATION OF ZONING CODES OR THE DETERMINATION OF VIOLATIONS THEREOF.

6. THIS SURVEY MADE WITHOUT BENEFIT OF COMMITMENT FOR TITLE OR SEARCH OF PUBLIC RECORDS FOR EASEMENTS AND/OR ENCUMBRANCES THAT MAY AFFECT THIS SUBJECT PROPERTY.

7. ELEVATIONS ARE BASED ON BENCHMARK DESIGNATION K 493, BEING: 164.47 FEET, (NAVD 88), PUBLISHED BY NGS (NATIONAL GEODETIC SURVEY).

8. THE MAPPED FEATURES SHOWN HEREON ARE RELATIVE TO FLORIDA STATE PLANE COORDINATE SYSTEM EAST ZONE, NAD(83)-(2011)-(EPOCH 2010.0000), ESTABLISHED PER FDOT FPRN.

LAND AREA:

CONTAINS 254,476 SQUARE FEET OR 5.8420 ACRES MORE OR LESS.

Certified to:

BROWNS EYE CENTER;
DR. NAVID REZA KHOSHOOEE

JAMES DENNIS BRAY
License Number
PSM6507
STATE OF
FLORIDA
Professional Surveyor and Mapper

This Survey is "Not Valid" without the original signature and seal of this Florida licensed Surveyor and Mapper, unless provided with electronic signature with the ability to validate. (See: www.altamaxsurveying.com for instructions on signature validation). The seal appearing on this document was authorized by the signing Professional Surveyor and Mapper on the Date of the electronic signature.

Digitally signed by James D Bray
DN: cn=James D Bray
c=US o=Florida
Date: 2022-04-29
10:24-04:00

James D. Bray PSM 6507

ADDRESS:

12503 E MINNEOLA STREET
CLERMONT, FL 32765

Job Information

JOB NO. 904944
CF NO. LAK-07-22-26
FIELD DATE: 03/31/2022
SCALE: 1" = 40'
DRAWN BY: RCJ; GLT

Revisions

Date:	Description	By:

Altamax Surveying
910 Belle Avenue, Suite 1100
Casselberry, FL 32708
Phone: 407-677-0200
Licensed Business No. 7833
www.altamaxsurveying.com

SHEET 1 OF 1