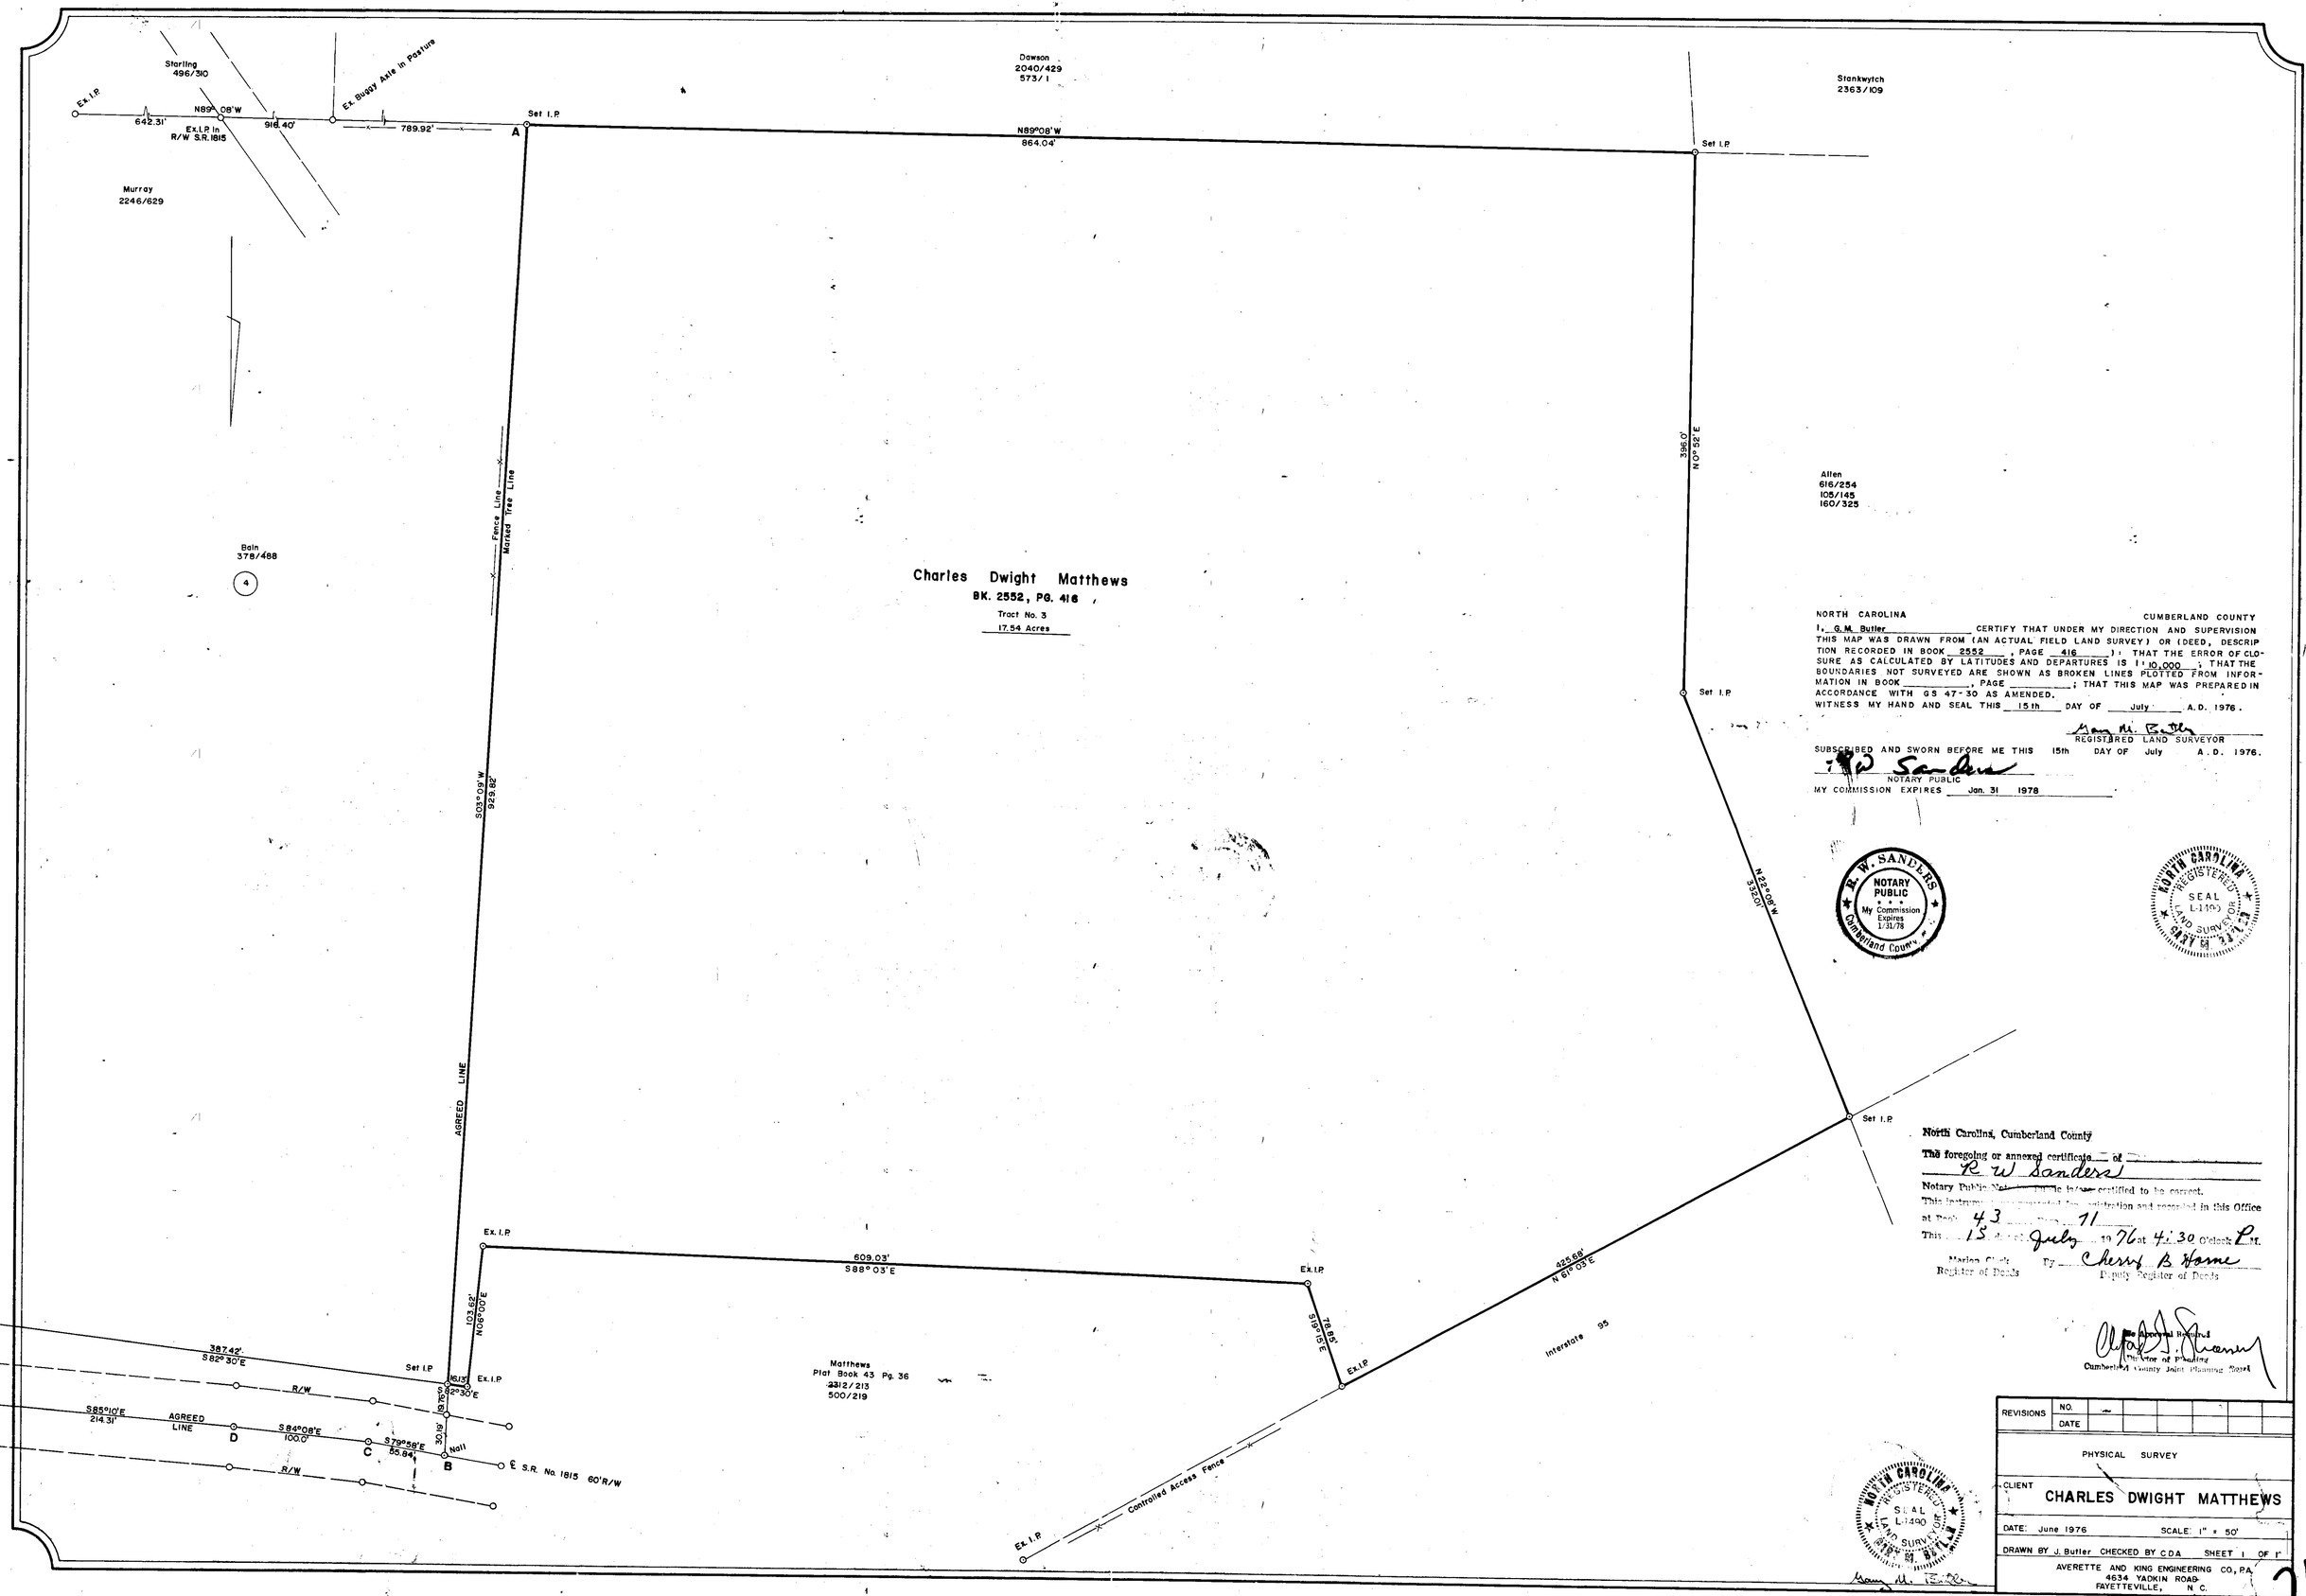

NORTH CAROLINA CUMBERLAND COUNTY

I, G. M. Butler CERTIFY THAT UNDER MY DIRECTION AND SUPERVISION THIS MAP WAS DRAWN FROM (AN ACTUAL FIELD LAND SURVEY) OR (DEED, DESCRIPTION RECORDED IN BOOK 2552, PAGE 416); THAT THE ERROR OF CLOSURE AS CALCULATED BY LATITUDES AND DEPARTURES IS 1:10,000; THAT THE BOUNDARIES NOT SURVEYED ARE SHOWN AS BROKEN LINES PLOTTED FROM INFORMATION IN BOOK _____, PAGE _____; THAT THIS MAP WAS PREPARED IN ACCORDANCE WITH GS 47-30 AS AMENDED.

WITNESS MY HAND AND SEAL THIS 15th DAY OF July A.D. 1976.

Henry M. Butler
REGISTERED LAND SURVEYOR

SUBSCRIBED AND SWORN BEFORE ME THIS 15th DAY OF July A.D. 1976.

R W Sanders
NOTARY PUBLIC

MY COMMISSION EXPIRES Jan. 31 1978

R. W. SANDERS NOTARY PUBLIC My Commission Expires 1/31/78 Cumberland County

NORTH CAROLINA REGISTERED SEAL L-1490 LAND SURVEYOR HENRY M. BUTLER

North Carolina, Cumberland County

The foregoing or annexed certificate of R W Sanders Notary Public is certified to be correct.

This instrument was presented for registration and recorded in this Office at Book 43 Page 11

This 15 day July 1976 at 4:30 o'clock P.M.

Marion Clark
Register of Deeds

By Cherry B Horne
Deputy Register of Deeds

Clifford J. Thomas
Director of Planning
Cumberland County Joint Planning Board

REVISIONS	NO.						
	DATE						

PHYSICAL SURVEY

CLIENT CHARLES DWIGHT MATTHEWS

DATE: June 1976 SCALE: 1" = 50'

DRAWN BY J. Butler CHECKED BY CDA SHEET 1 OF 1

AVERETTE AND KING ENGINEERING CO., P.A.
4634 YADKIN ROAD
FAYETTEVILLE, N.C.

NORTH CAROLINA REGISTERED SEAL L-1490 LAND SURVEYOR HENRY M. BUTLER

Henry M. Butler

71

1135