MAP OF SURVEY

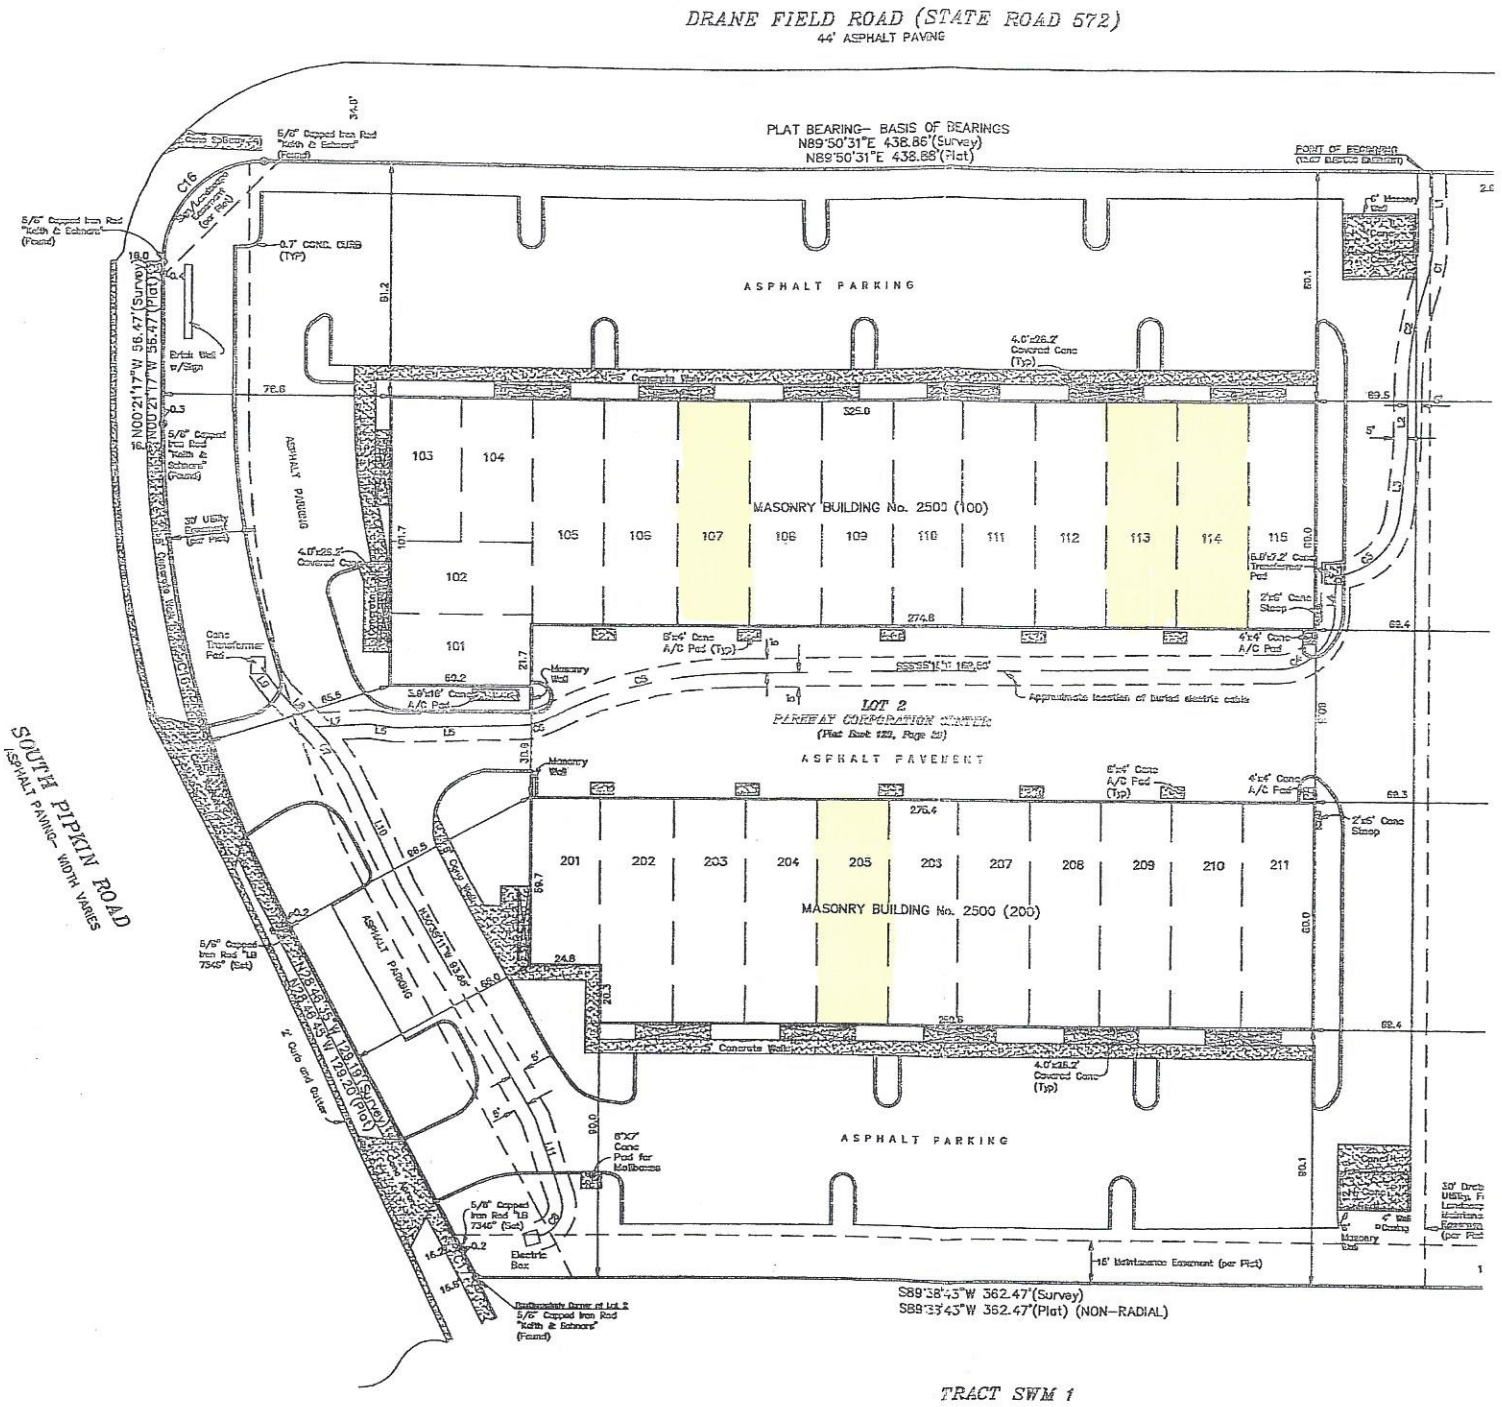

CURVE TABLE					
CURVE	RADIUS	ARC	CHORD	BEARING	DELTA
C1	60.00	21.09	20.98'	S08°18'16"W	20°08'16"
C2	105.00	32.96	32.82	S09°22'54"W	17°59'00"
C3	25.00	33.38	30.95	S44°23'00"W	76°30'01"
C4	20.00	30.55	27.66	S45°09'59"W	87°30'33"
C5	150.00	69.71	69.08	S75°36'28"W	26°37'38"
C6	20.00	9.01	8.94	S75°12'23"W	25°49'27"
C7	80.00	27.34	27.20	S35°16'44"E	19°34'44"
C8	11.00	17.95	16.03	S28°23'54"W	93°30'38"

Description (as furnished):
Lot 2 of PARKWAY CORPORATE CENTER as recorded in Plat Book 120, Page 22–24 of the Public Records of Polk County, Florida.

According to current Flood Insurance Maps issued by the Federal Emergency Agency, the property shown appears to be within Zone Panel No. Dated

SURVEYOR'S NOTES:

1. No underground installations or improvements have been located except as shown.
2. No determination of Federal Wetlands Executive Order or the State Wetlands Act has been made on the property shown.
3. Utilities shown above, in addition to underground Utility Lines or other Above Ground Utilities have been located.
4. This map does not reflect an abstracts security.

Legend