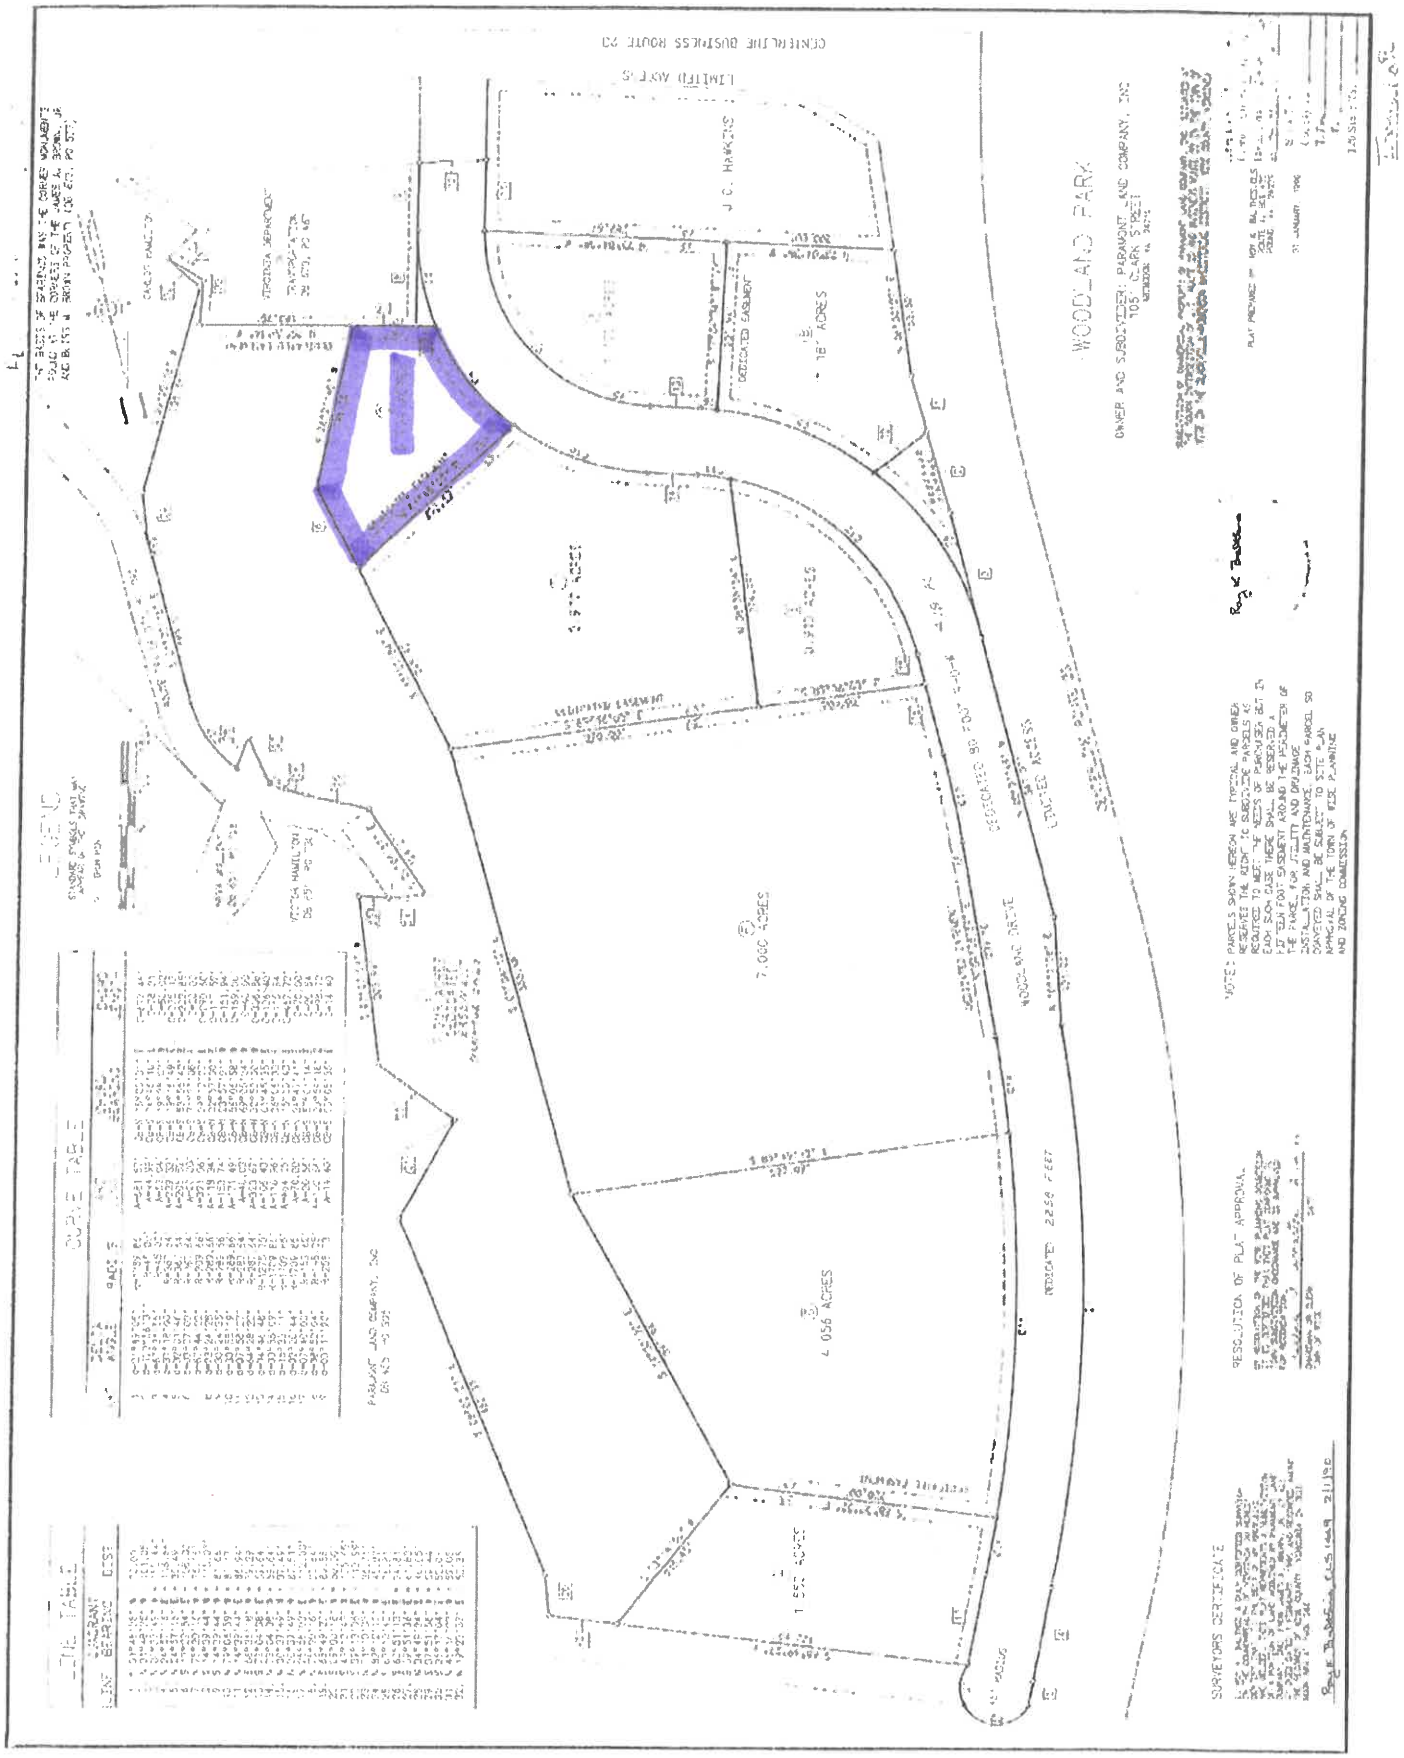
WOODLAND PARK
OWNER AND SUBDIVIDER: PARAMOUNT LAND COMPANY, INC
105 CLARK STREET
MENDON, VA 24701
CENTERLINE BUSINESS ROUTE 20
LIMITED ACCESS
J. C. HAWKINS
DEDICATED EASEMENT
7.000 ACRES
4.056 ACRES
DEDICATED 50 FOOT R/W
WOODLAND DRIVE
DEDICATED 2250 FEET
PARAMOUNT LAND COMPANY, INC
DEED BK 5 PG 595
SURVEYORS CERTIFICATE
RESOLUTION OF PLAT APPROVAL
NOTES: PARCELS SHOWN HEREON ARE TYPICAL AND OWNER RESERVES THE RIGHT TO SUBDIVIDE PARCELS AS REQUIRED TO MEET THE NEEDS OF PURCHASER BUT IN EACH SUCH CASE THERE SHALL BE RESERVED A 50 FOOT RIGHT OF WAY AND THE FRONTAGE OF THE PARCEL FOR SIGHT AND DRIVEWAY USE
INSTALLATION AND MAINTENANCE OF DRIVE PARCEL SO DEDICATED SHALL BE SUBJECT TO SITE PLAN APPROVAL OF THE TOWN OF VIDE PLANNING AND ZONING COMMISSION
PLAT PREPARED BY VDE & ASSOCIATES
DATE: 31 JANUARY 1996
CURVE TABLE
LINE TABLE