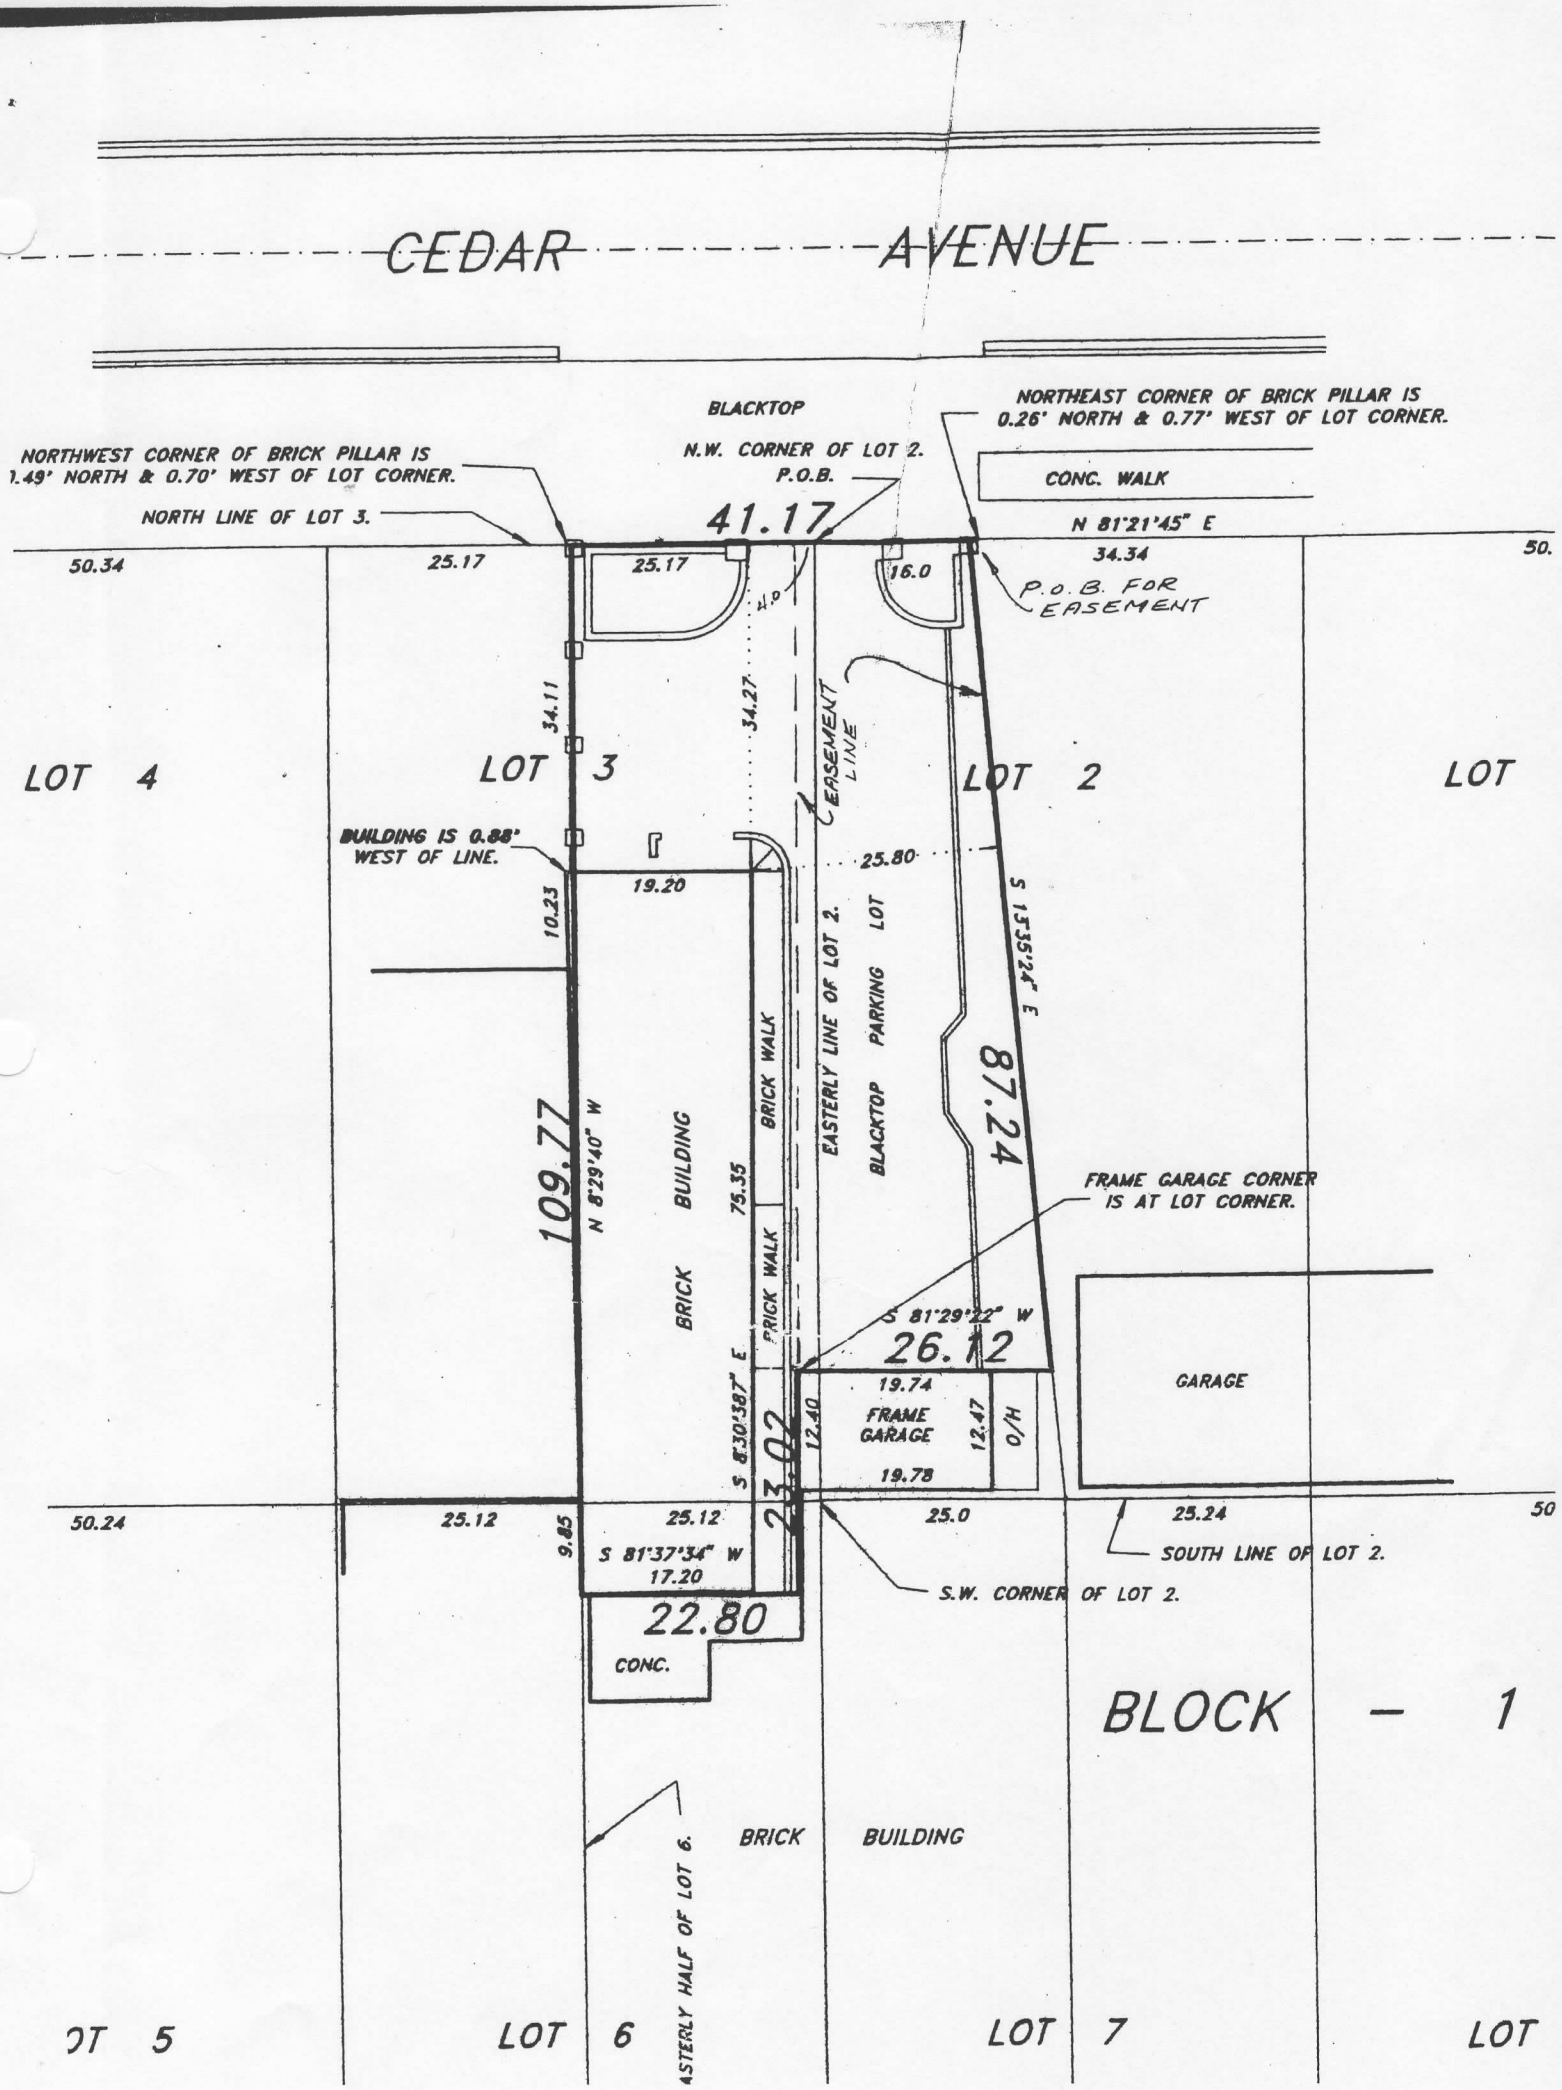
CEDAR AVENUE
BLACKTOP
NORTHWEST CORNER OF BRICK PILLAR IS 1.49' NORTH & 0.70' WEST OF LOT CORNER.
NORTH LINE OF LOT 3.
N.W. CORNER OF LOT 2. P.O.B.
NORTHEAST CORNER OF BRICK PILLAR IS 0.26' NORTH & 0.77' WEST OF LOT CORNER.
CONC. WALK
N 81°21'45" E
34.34
P.O.B. FOR EASEMENT
41.17
50.34
25.17
25.17
16.0
50.
34.11
34.27
EASEMENT LINE
LOT 4
LOT 3
LOT 2
LOT
BUILDING IS 0.88' WEST OF LINE.
19.20
25.80
10.23
S 15°35'24" E
87.24
EASTERLY LINE OF LOT 2.
BLACKTOP PARKING LOT
BRICK WALK
BRICK WALK
109.77
N 8°29'40" W
BRICK BUILDING
75.35
FRAME GARAGE CORNER IS AT LOT CORNER.
S 81°29'22" W
26.12
19.74
GARAGE
FRAME GARAGE
12.47
O/H
12.40
19.78
S 8°30'38" E
23.02
50.24
25.12
25.12
25.0
25.24
50
9.85
S 81°37'34" W
17.20
SOUTH LINE OF LOT 2.
S.W. CORNER OF LOT 2.
22.80
CONC.
BLOCK - 1
BRICK BUILDING
EASTERLY HALF OF LOT 6.
LOT 5
LOT 6
LOT 7
LOT