740 NORTH ELSTON AVENUE
CHICAGO, ILLINOIS 60646

CERTIFIED SURVEY CO.

PLAT OF SURVEY

Pho

Carl, Here's a f of the survey for

LOTS 8 AND 9 IN THE SUBDIVISION OF BLOCK 1 IN GROSS PARK ADDITION TO CHICAGO AND THE SOUTH 33 FEET OF BLOCK 38 IN SECTION 19, TOWNSHIP 40 NORTH, RANGE 14, EAST OF THE THIRD PRINCIPAL MERIDIAN, IN COOK COUNTY, ILLINOIS.

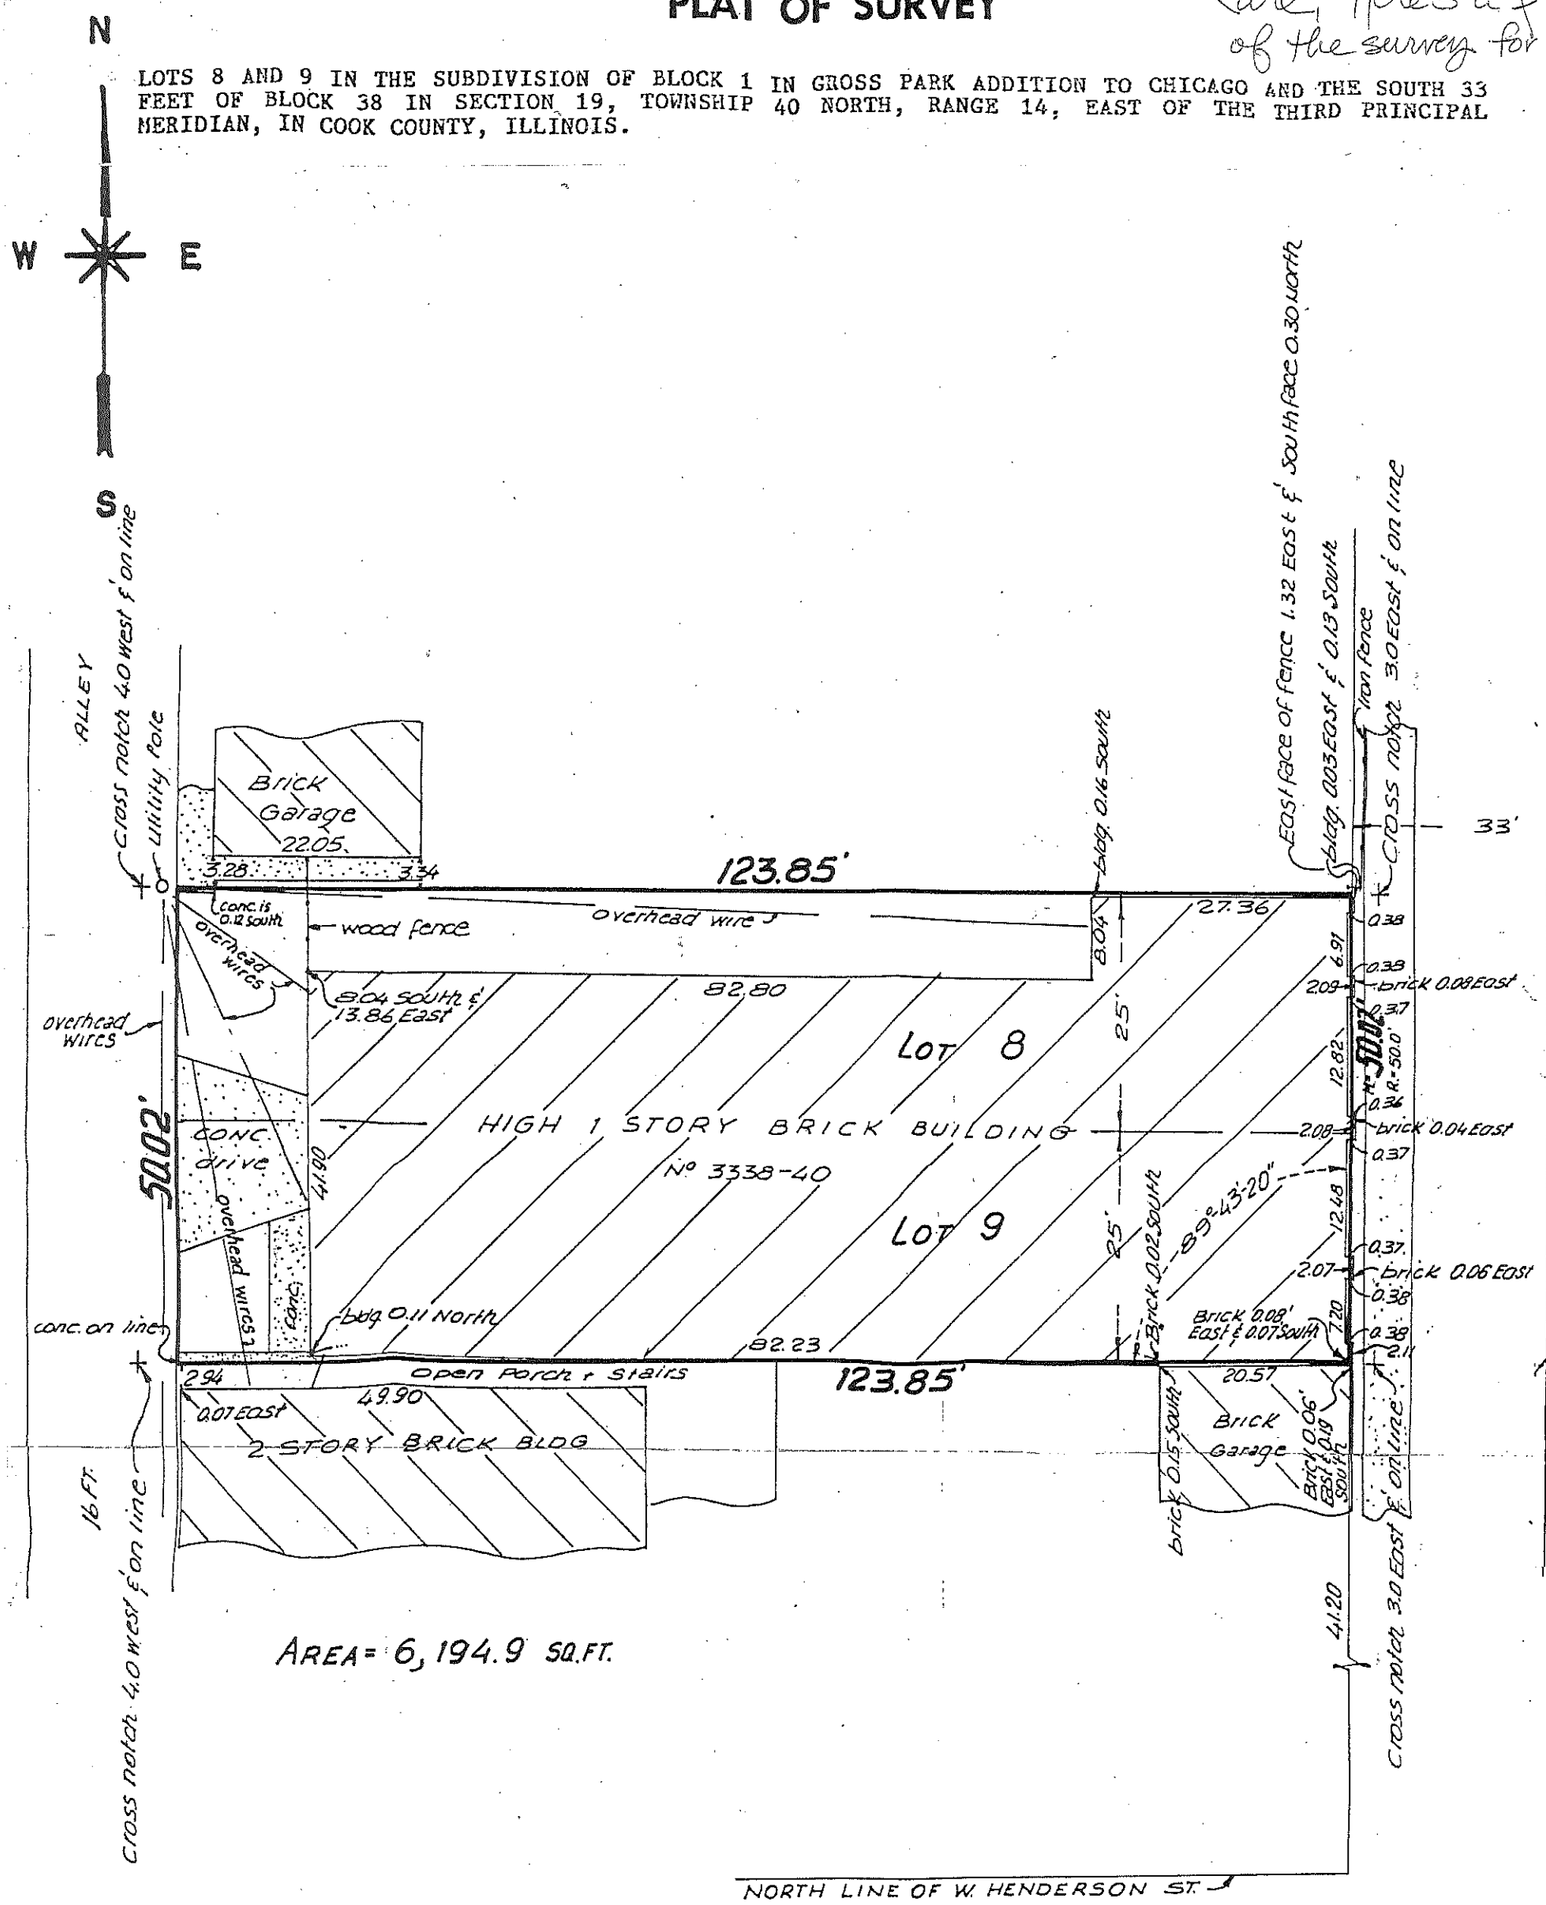

AREA = 6,194.9 SQ.FT.

STATE OF ILLINOIS)
COUNTY OF COOK)SS

TO: CHICAGO TITLE INSURANCE COMPANY

I HEREBY CERTIFY THAT I HAVE SURVEYED THE PROPERT
AND PREPARED THE PLAT HEREON DRAWN IN ACCORDANCE
RECORDS AND IN STRICT COMPLIANCE WITH THE REQUIRE

IMENSIONS ARE NOT TO BE ASSUMED FROM SCALING

Order No. 891466

0' 15' 30'

Decimals of a foot and their equivalent in inches and fractions thereof.

.01 = 1/8"	.07 = 7/8"	.50 = 6"
.02 = 1/4"	.08 = 1"	.58 = 7"