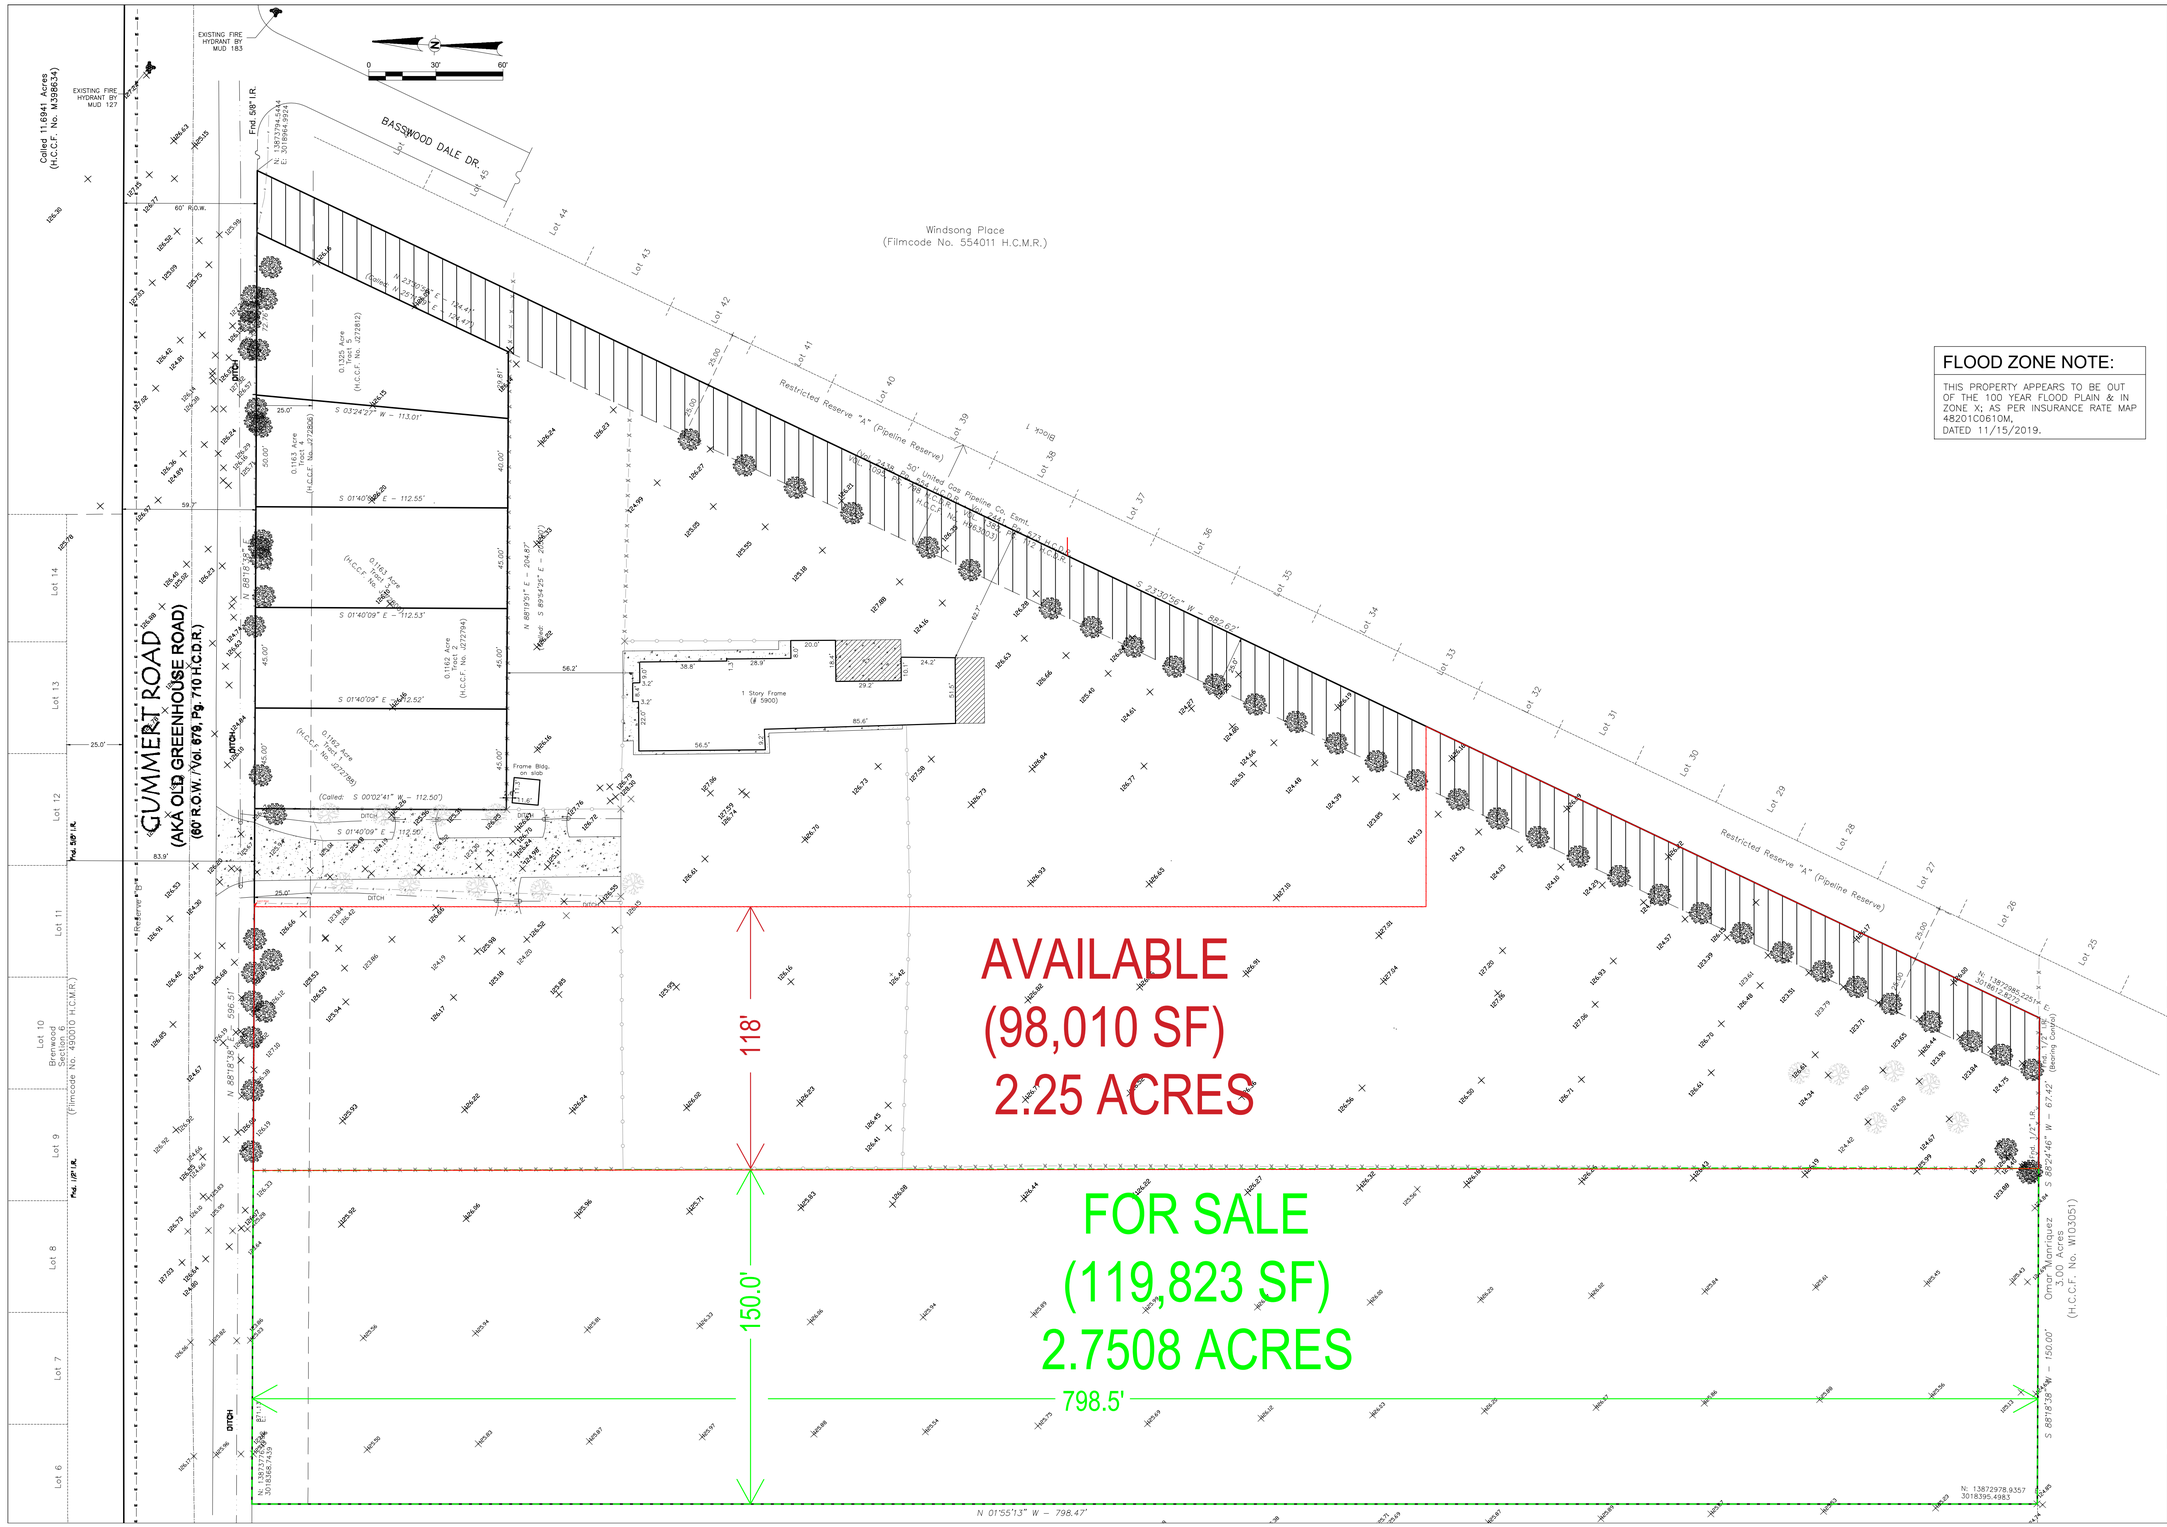

FLOOD ZONE NOTE:

THIS PROPERTY APPEARS TO BE OUT OF THE 100 YEAR FLOOD PLAIN & IN ZONE X; AS PER INSURANCE RATE MAP 48201C0610M, DATED 11/15/2019.

BROTHERS BUSINESS CENTER IV
AT
5900 GUMMERT ROAD
HOUSTON, TX 77084

ISSUED / REVISED

NO.	DATE	DESCRIPTION

JOB NO:
CHECKED BY:
DRAWN BY:
DATE:
SCALE:

DRAWING TITLE:
CURRENT
SITE CONDITION

DRAWING NO.