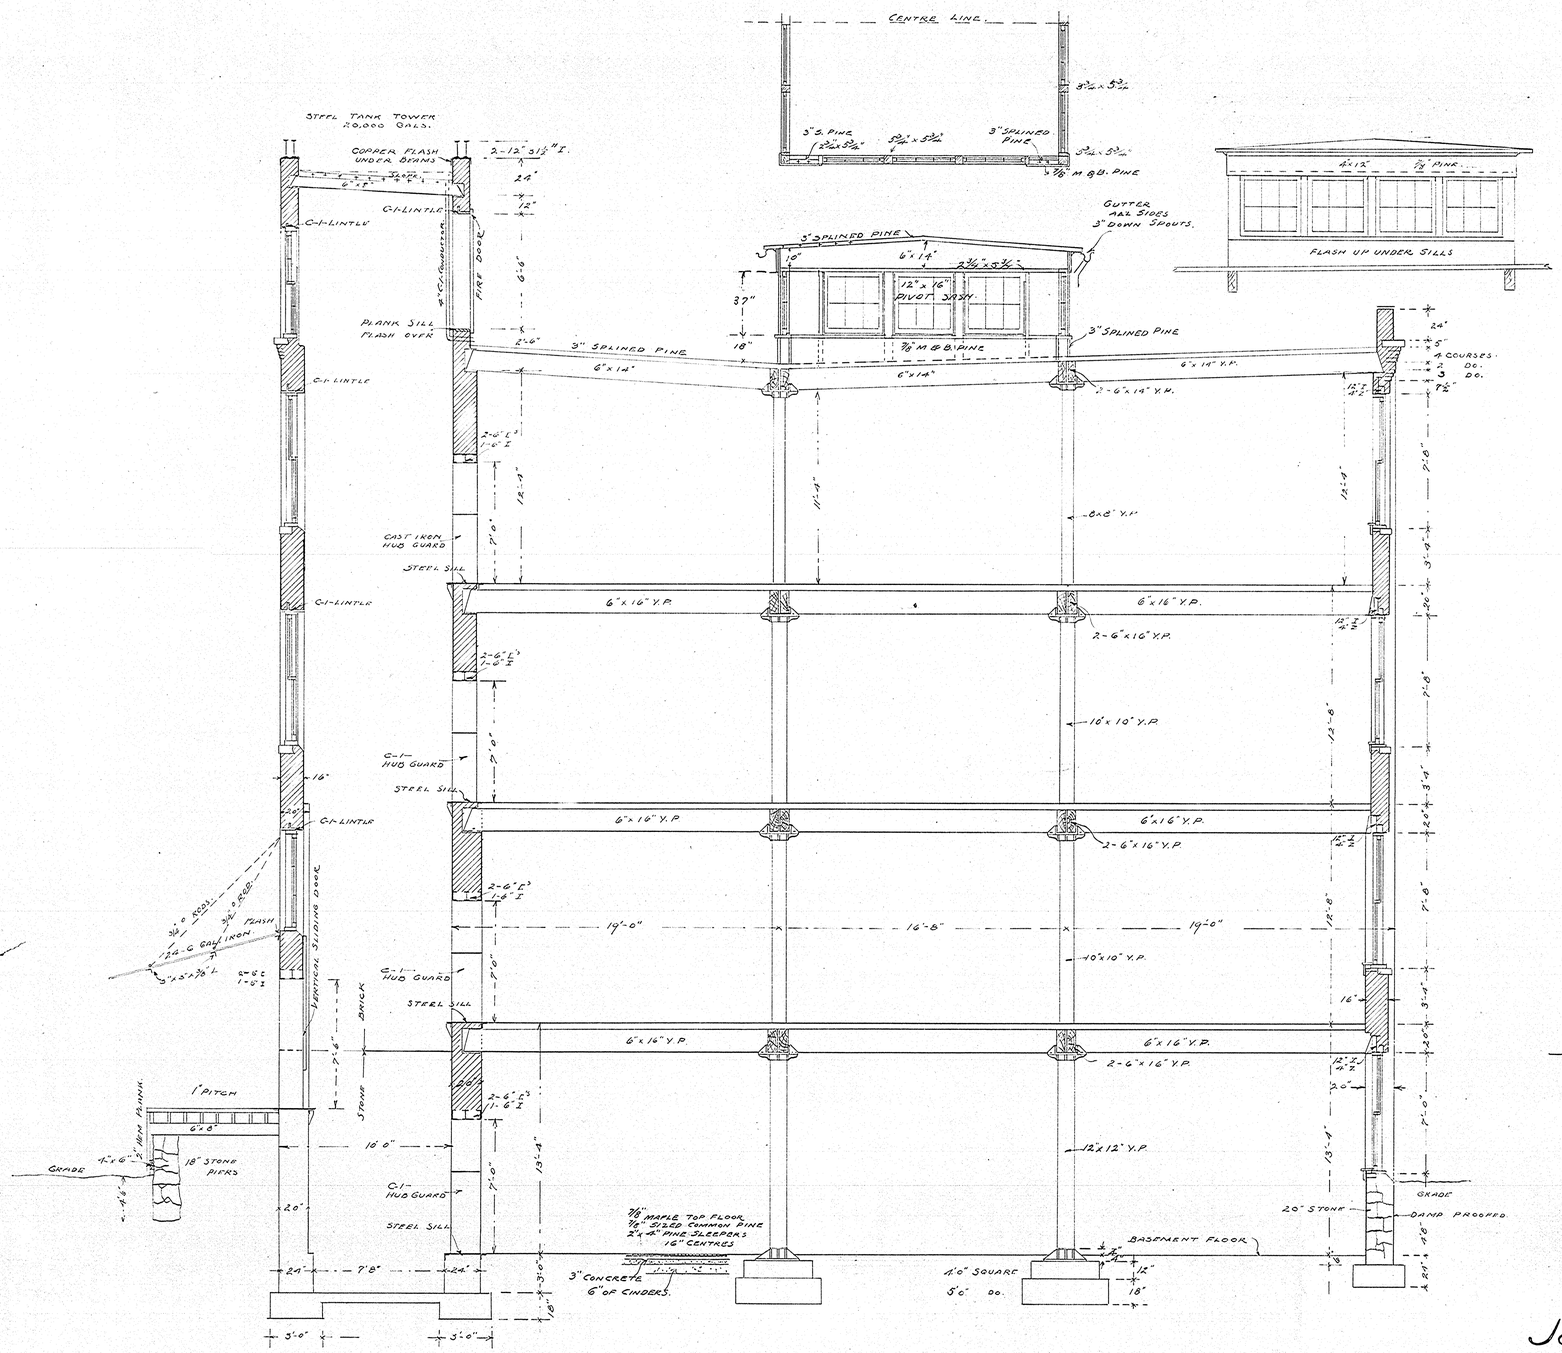

ROBERT J. REIDPATH & SON
ENGINEERS & ARCHITECTS
BUFFALO N.Y.

JOHN STROOTMAN SHOE CO.
MONROE ST. BUFFALO N.Y.

JOB 325
SHEET 4
SEPT 18-1910