\\SERVER-PC\Project Files\JOHN EVANS\Bridgewater\bridgewater.dwg, Survey, 9/7/2012 2:18:33 PM, Adobe PDF

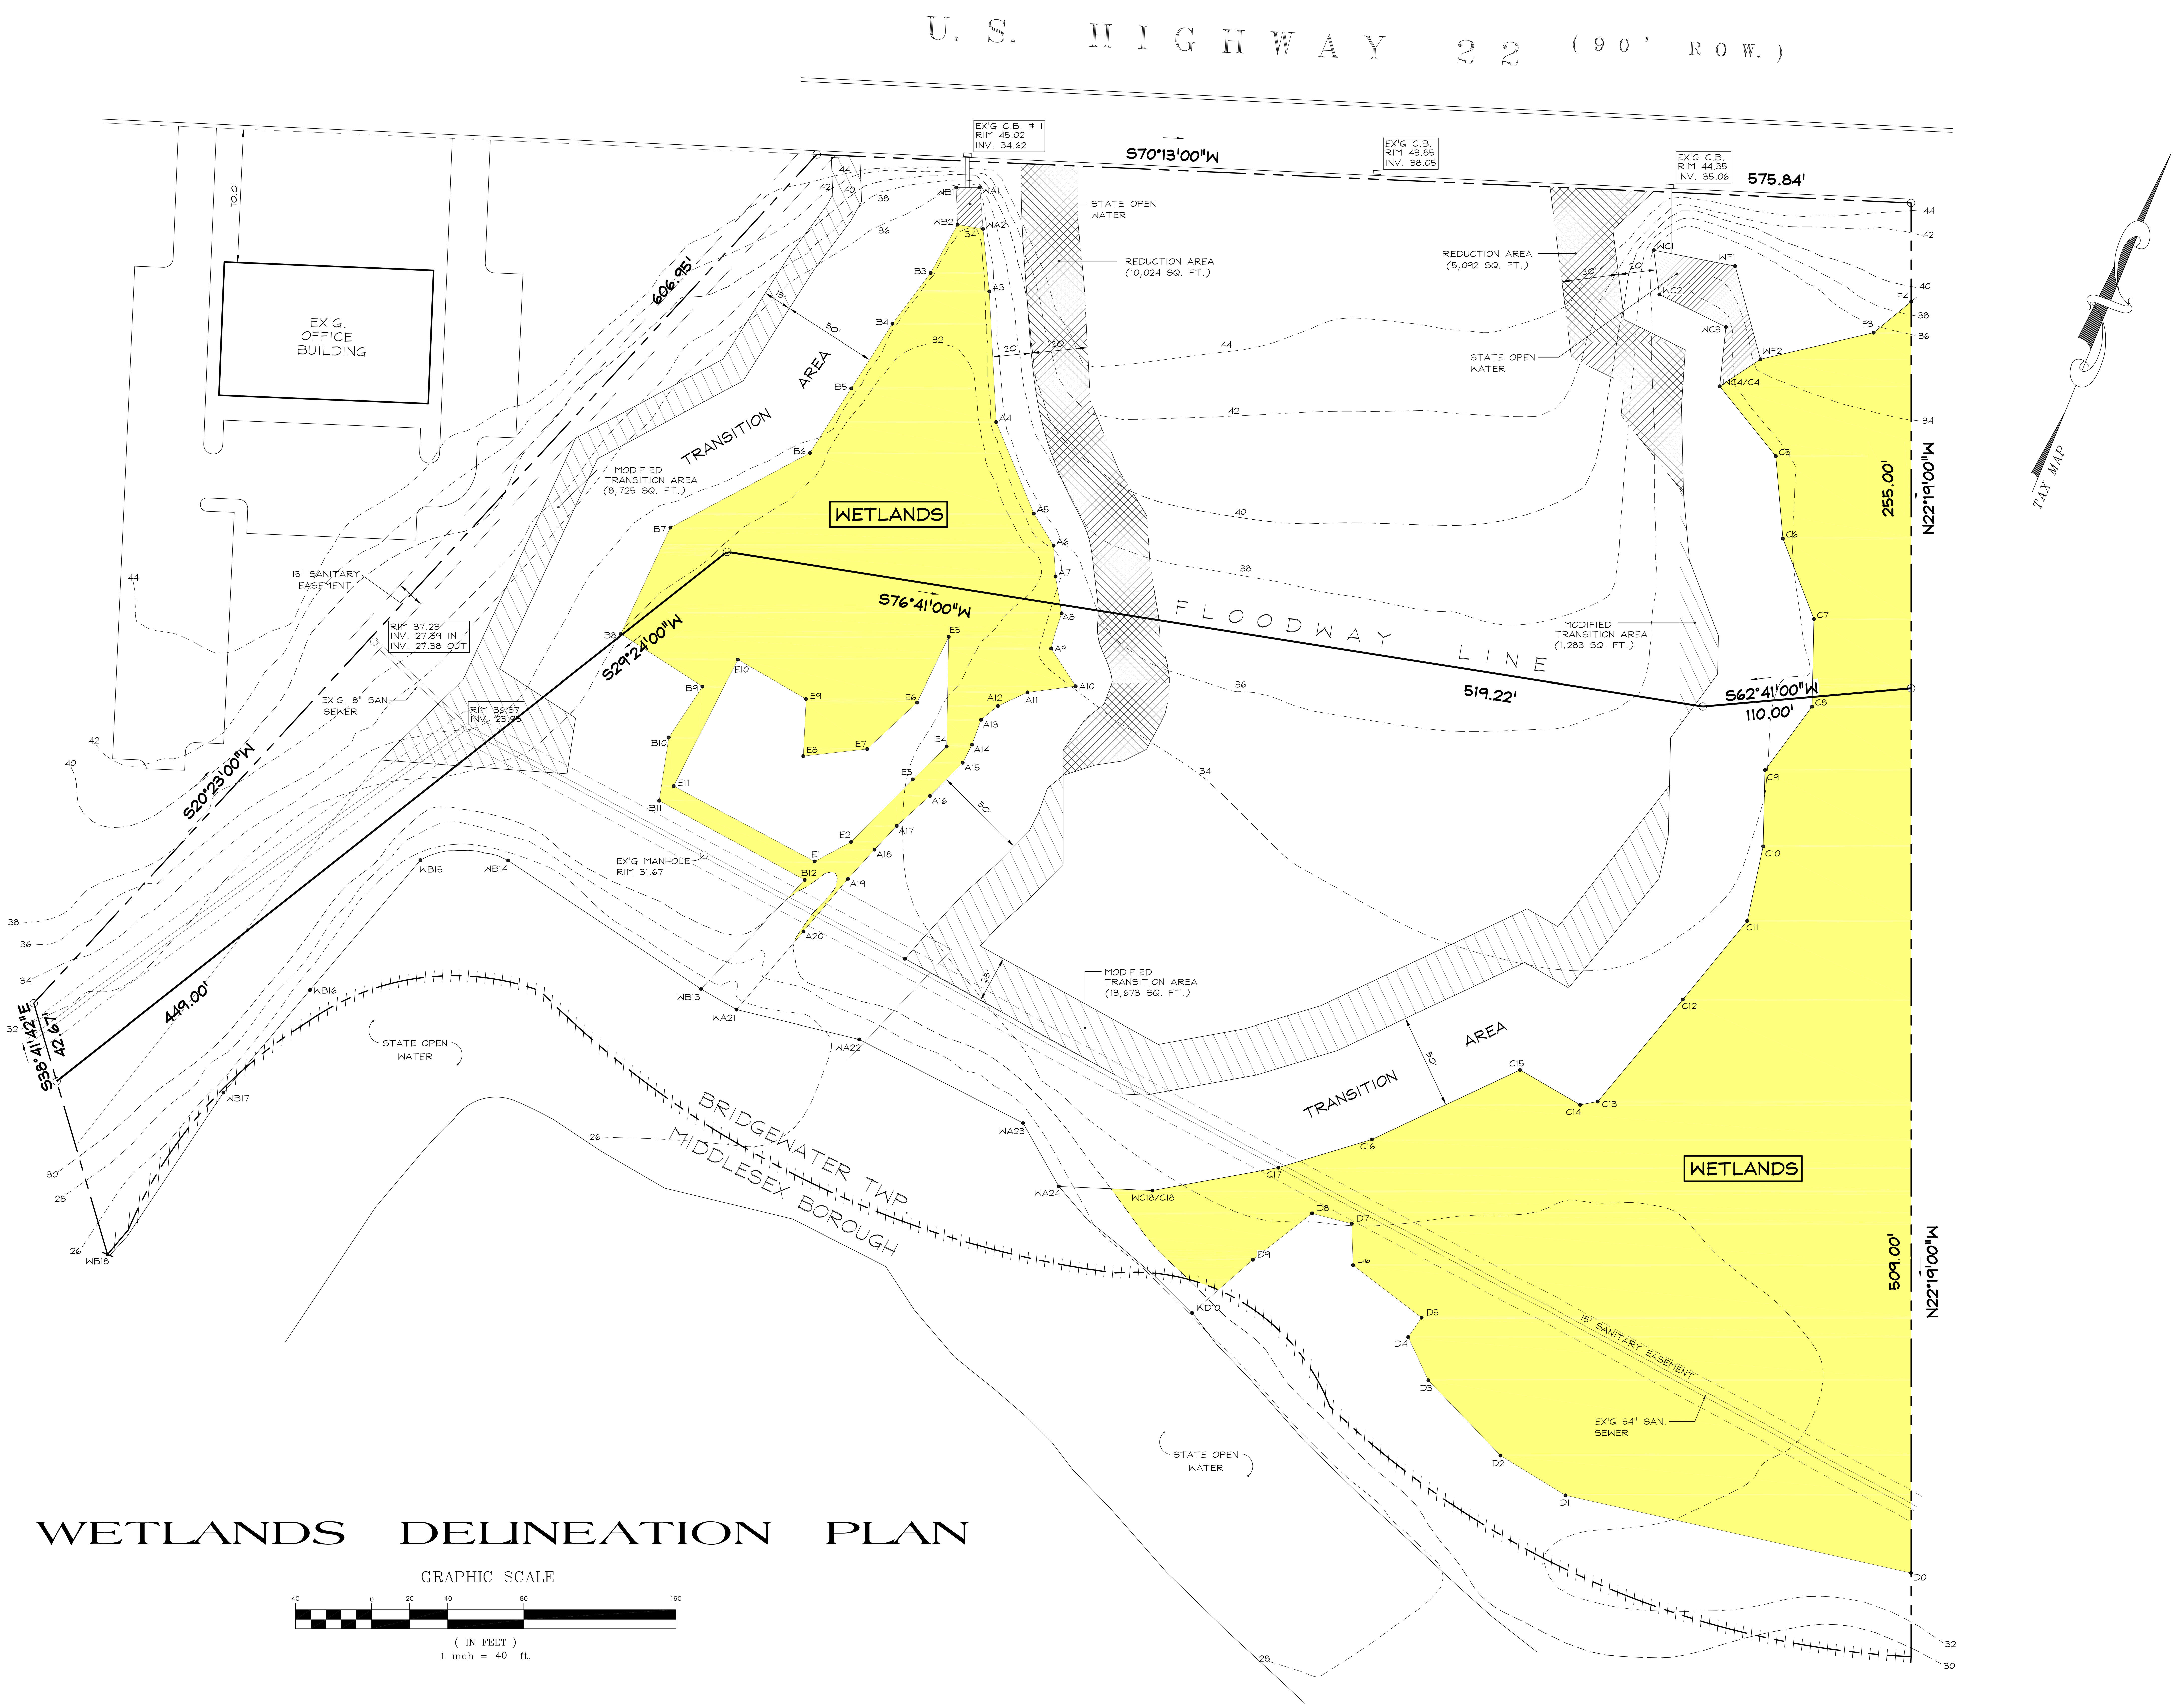

WETLANDS DELINEATION PLAN

GRAPHIC SCALE

40 0 20 40 80 160

(IN FEET)
1 inch = 40 ft.

EVANS - BLEEKER PARTNERSHIP
LOT 2 BLOCK 382
BRIDGEWATER, NJ

EVANS ARCHITECT

AIA

MATTHEW G. EVANS
ARCHITECT • PLANNER
JOHN EVANS
ARCHITECT • PLANNER
ENGINEER SURVEYOR
470 CHAMBERLAIN AVENUE
PATERSON NEW JERSEY 07522
973 942-9020 FAX 973 942-9025
EMAIL: EVANSARCHITECT @AOL.COM

THIS DOCUMENT, AND THE IDEAS AND DESIGNS INCORPORATED HEREIN AS AN INSTRUMENT OF PROFESSIONAL SERVICE, IS THE PROPERTY OF EVANS ARCHITECTS AND IS NOT TO BE USED IN WHOLE OR IN PART, FOR ANY OTHER PROJECT WITHOUT THE WRITTEN AUTHORIZATION OF EVANS ARCHITECTS. ALL RIGHTS RESERVED © 2006 EVANS ARCHITECT

DATE :	01 13 06
DRAWN BY :	A O
REVISION :	06 29 06 (R6)
PROJECT NUMBER	

NEW JERSEY ARCHITECT • PLANNER MATTHEW G. EVANS	NEW JERSEY SURVEYOR • ENGINEER JOHN EVANS	SHEET NUMBER
R.A. LIC. NO. 13803 P.P. LIC. NO. 5662	N.J. LIC. 9681	S-1