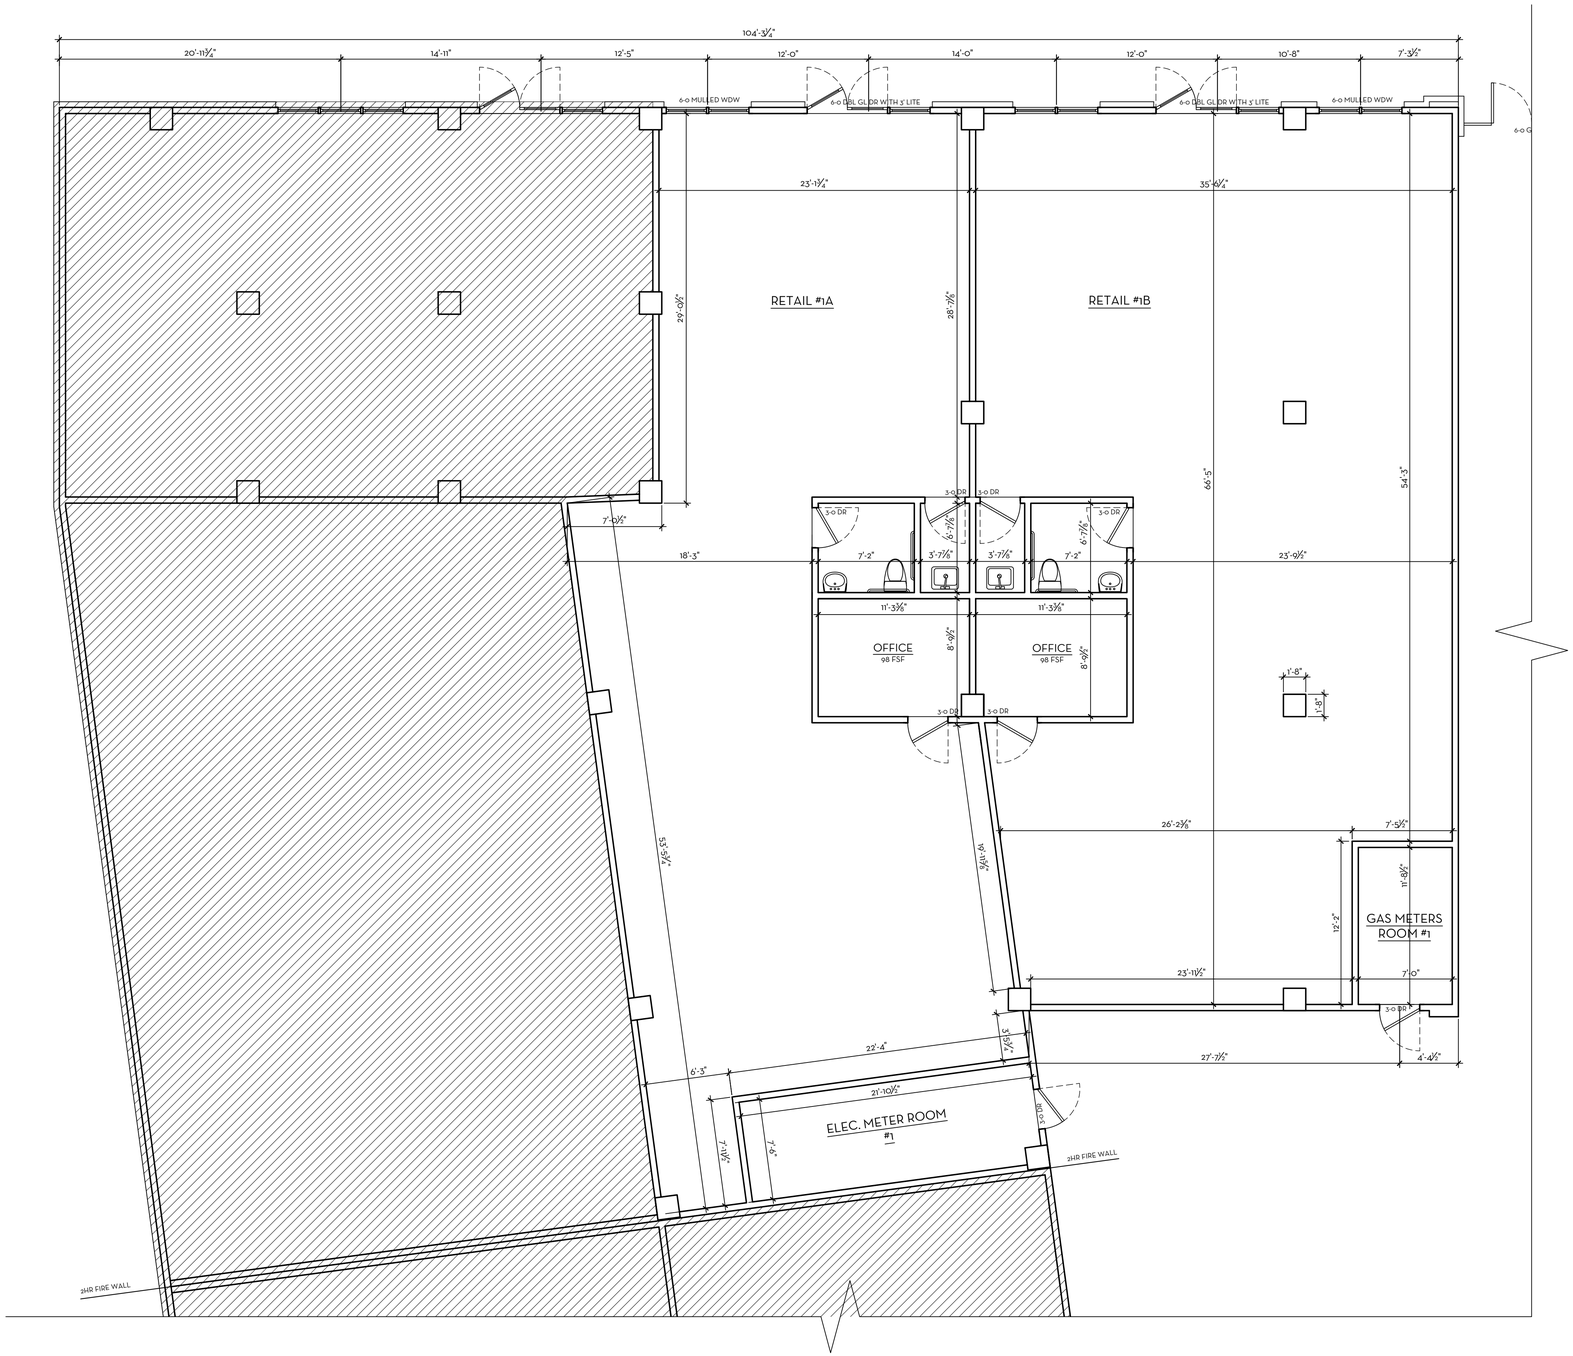

1 PROPOSED RETAIL 1A & 1B FLOOR PLAN

SCALE : 3/16"=1'-0"

GENERAL KEY:

EXISTING, OUT OF SCOPE

©2023 VIRGINIA RESIDENTIAL CONSTRUCTION LLC EXPRESSLY RESERVES ITS COMMON LAW COPYRIGHT AND OTHER PROPERTY RIGHTS IN THESE PLANS. THESE PLANS ARE NOT TO BE REPRODUCED, CHANGED, OR COPIED IN ANY FORM OR MANNER WHATSOEVER, NOR ARE THEY TO BE ASSIGNED TO ANY THIRD PARTY, WITHOUT FIRST OBTAINING THE EXPRESS WRITTEN PERMISSION AND CONSENT OF VIRGINIA RESIDENTIAL CONSTRUCTION LLC.

Van Metre ARCHITECTURE

Van Metre Homes
43045 Van Metre Drive,
Suite 200
Broadlands, VA 20148
Tel 703-348-5800
Fax 703-348-5802

MARK AT DULLES APARTMENT

RETAIL AREA

PROPOSED RETAIL 1A & 1B FLOOR PLAN

REVISIONS/SUBMISSIONS

DESCRIPTION	DATE	NO.
CHECK SET 1	08/26/2024	

SCALE: 3/16" = 1'-0"

A1.02