Approved
FRANKLIN APPEAL BOARD

date:

COMPILED
PLAN OF LAND
IN

FRANKLIN, MASS.

SCALE 1" = 50' FEBRUARY 10, 1984

William J. Rossetti R.L.S. Franklin, Mass.

1" = 50' 50' 0 50' 100'

I hereby certify that I have prepared this plan in accordance with the rules and regulations of the Register of Deeds.

William J. Rossetti
William J. Rossetti R.L.S.

COMMONWEALTH OF MASSACHUSETTS
WILLIAM J. ROSSETTI
27003
REGISTERED LAND SURVEYOR

Approval under the Subdivision Control Law not required.
FRANKLIN PLANNING BOARD

Ralph J. Brutti
Robert Allard
James C. Carlsen
Paul Uccello
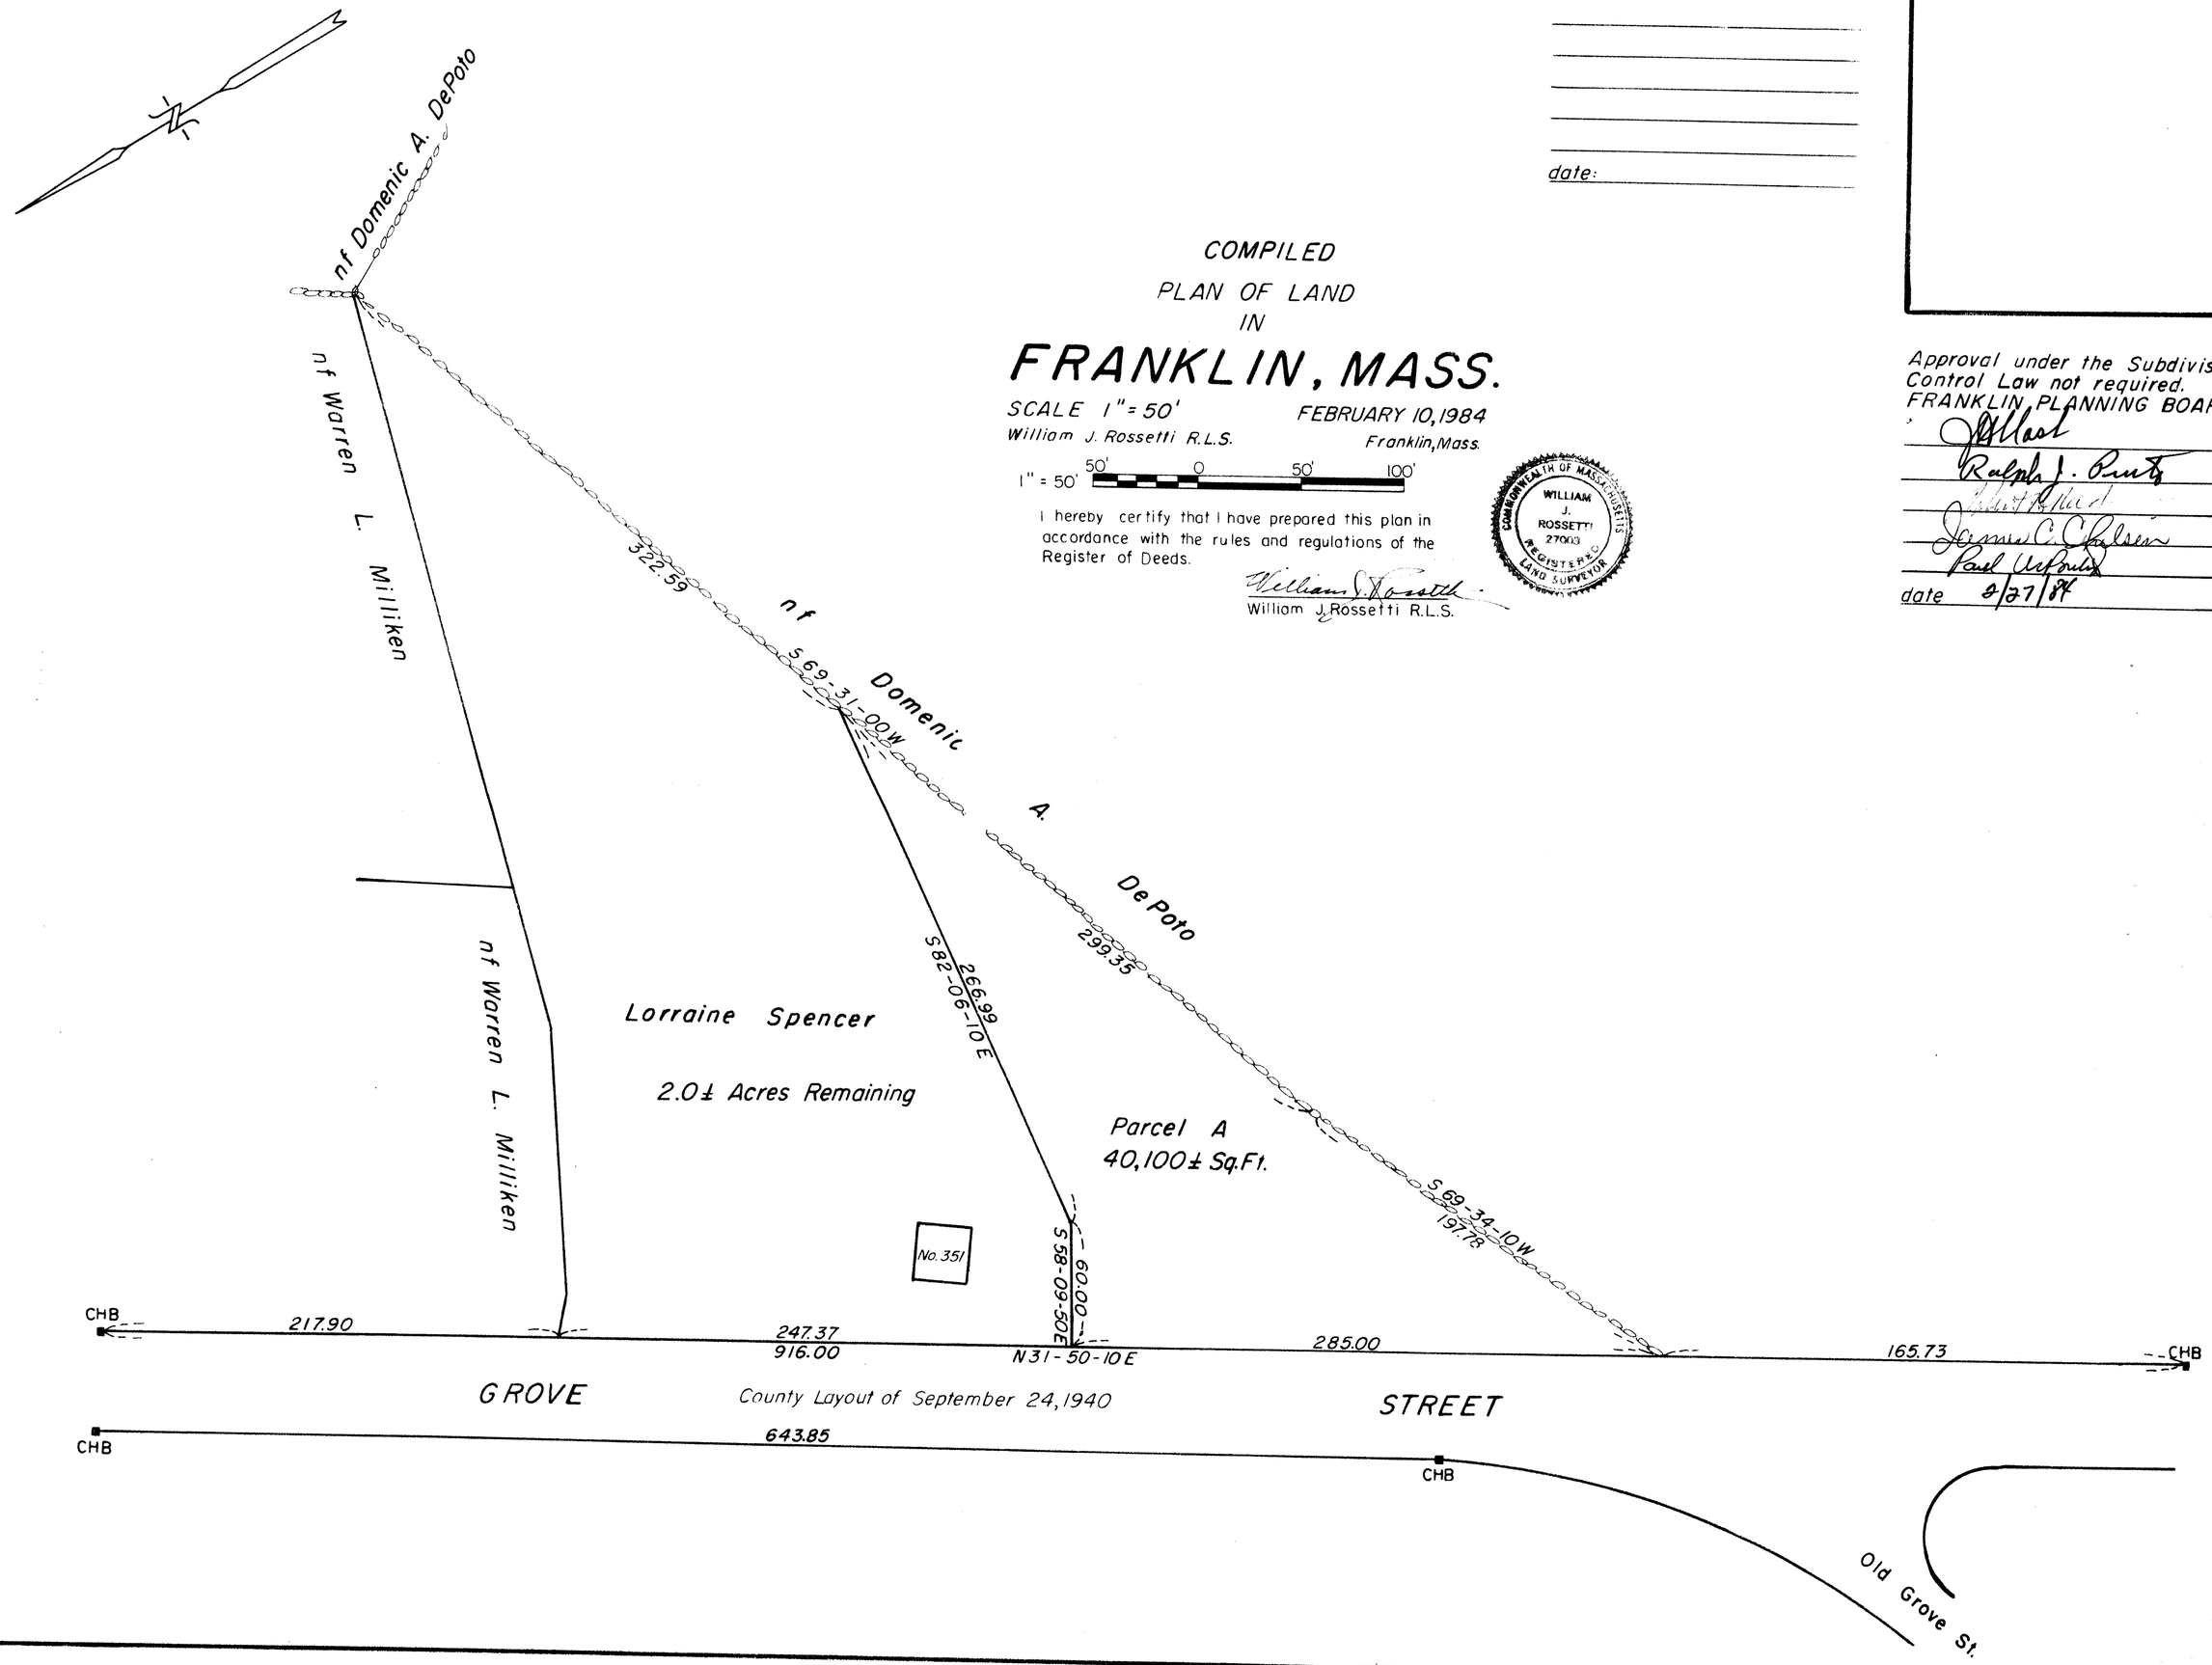
date 8/27/84