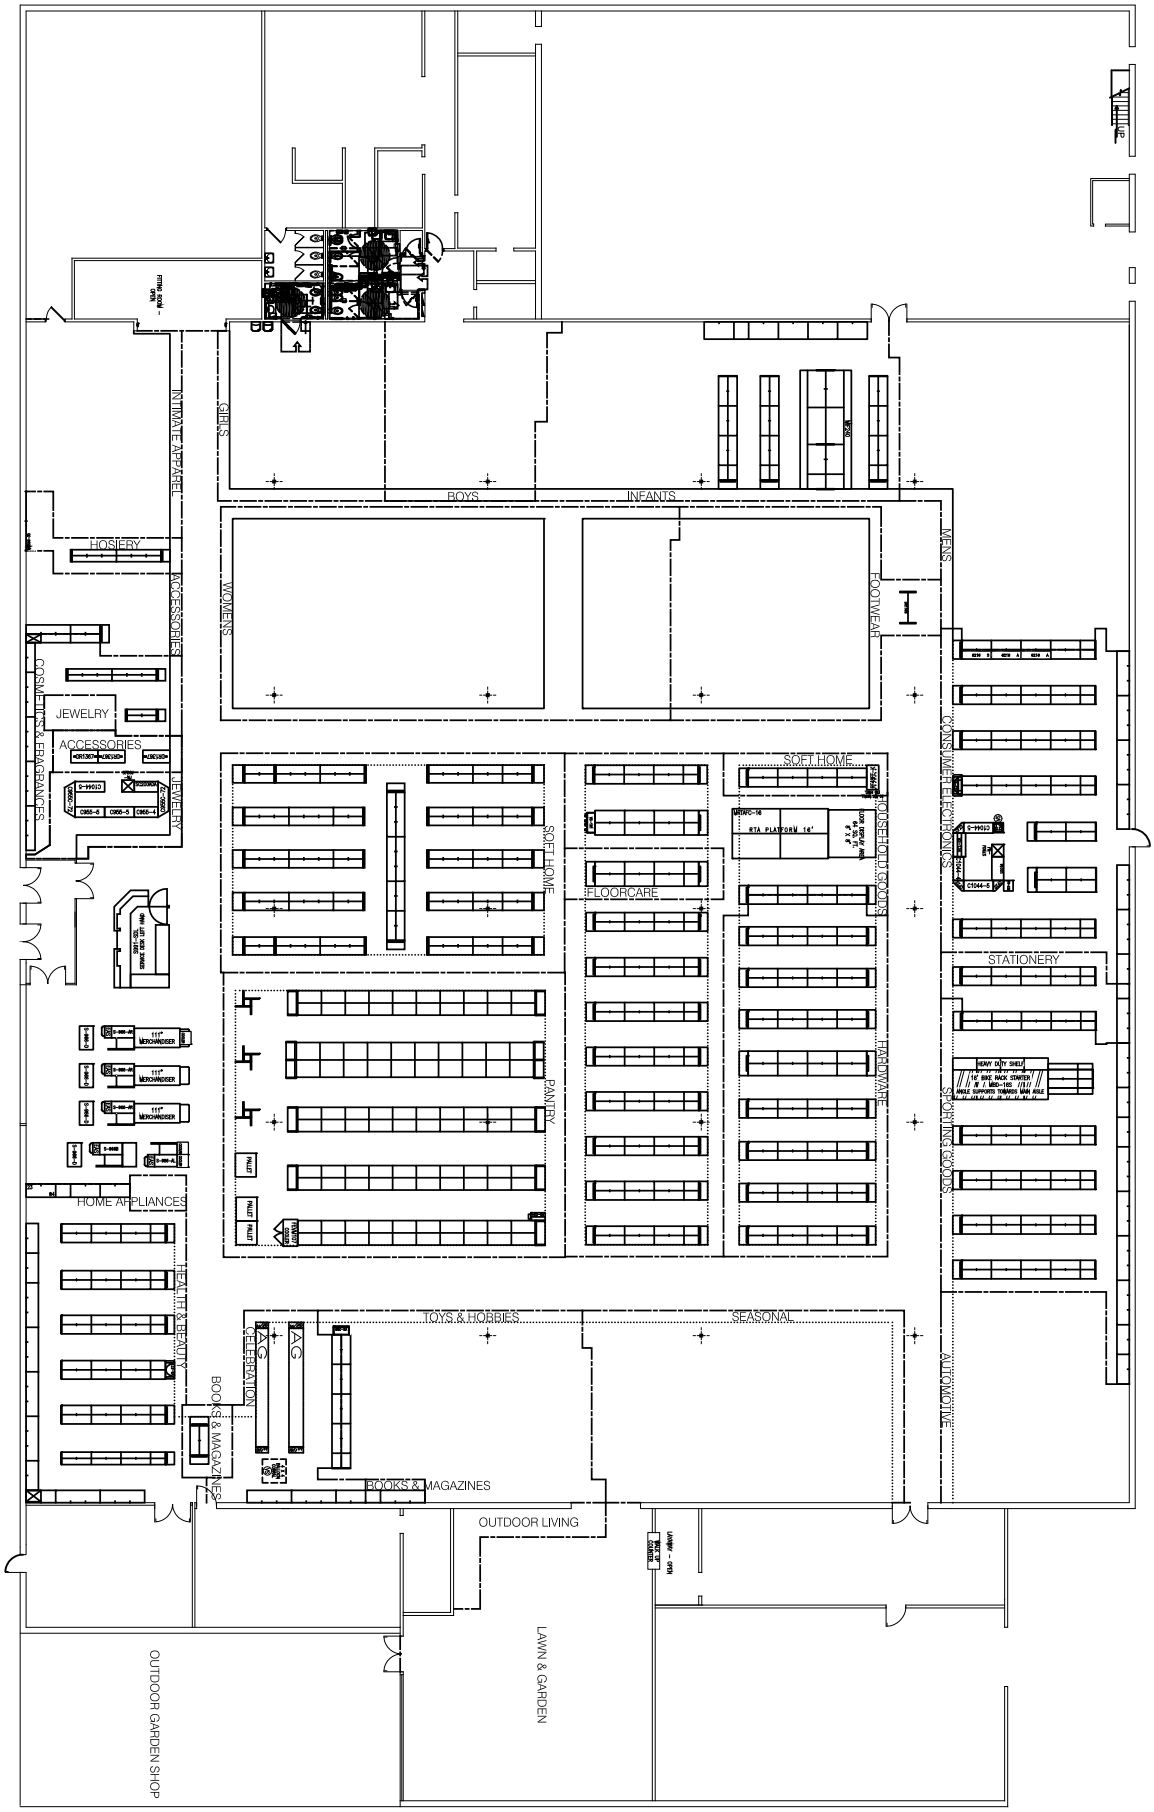

SEARS HOLDINGS

STORE PLANNING

3333 Beverly Road, Hoffman Estates, IL 60179

9161 BERWICK, PA

PROJECT: 2011 SURVEY UPDATE	SCALE: 1'-0" = N/A	EXISTING PLAN	
FILE NAME: 9161 AUG 11 SURVEY UPDATE L1	SHADED AREA TO REMAIN AS IS.	PLANNER: H. COLLINS	4/23/12