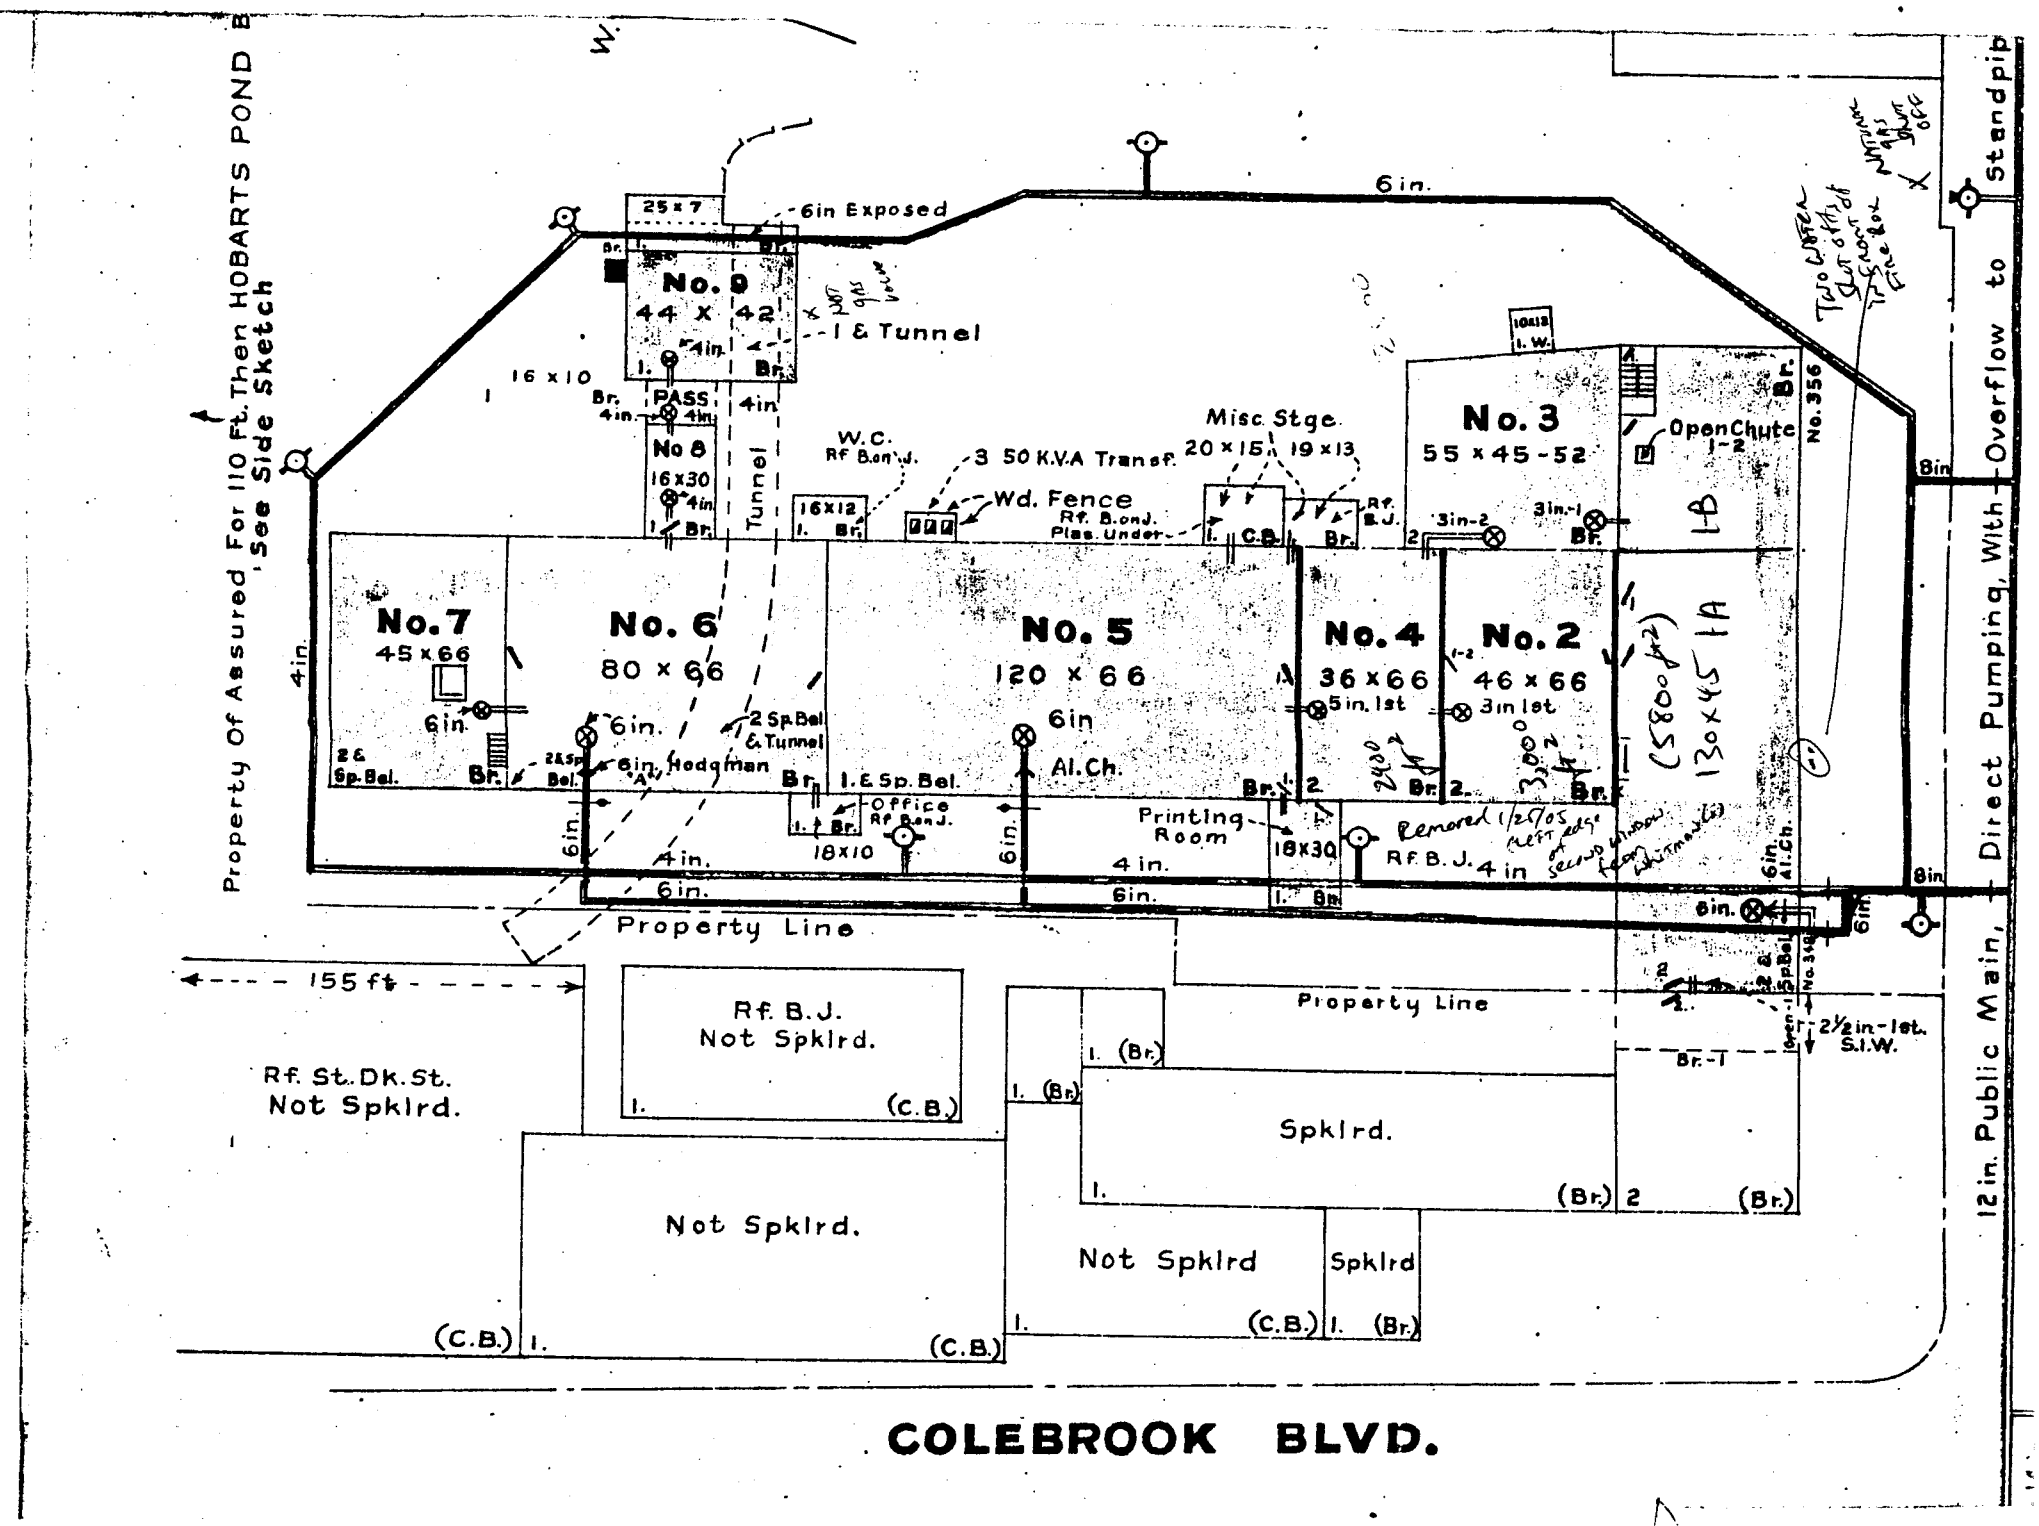

Property Of Assured For 110 Ft. Then HOBARTS POND B
See Side Sketch
12 in. Public Main, Direct Pumping, With Overflow to Standpip
No. 9
44 x 42
25 x 7
6in Exposed
1 & Tunnel
16 x 10
PASS
No 8
16x30
Tunnel
W.C.
Rf B.on J.
3 50 K.V.A Transf.
Wd. Fence
Rf. B.on J.
Plas. Under
Misc. Stge.
20 x 15
19 x 13
No. 3
55 x 45 - 52
Open Chute
1-2
No. 356
No. 7
45 x 66
No. 6
80 x 66
No. 5
120 x 66
No. 4
36 x 66
No. 2
46 x 66
2 Sp. Bel & Tunnel
6in. Hodgman
1. & Sp. Bel.
Office
Rf B.on J.
18x10
Al. Ch.
Printing Room
18x30
Rf. B. J.
Removed 1/25/05
Property Line
155 ft
Rf. St. Dk. St.
Not Spklrd.
Rf. B. J.
Not Spklrd.
Not Spklrd.
Spklrd.
Not Spklrd
Spklrd
2½ in - 1st.
S.I.W.
COLEBROOK BLVD.