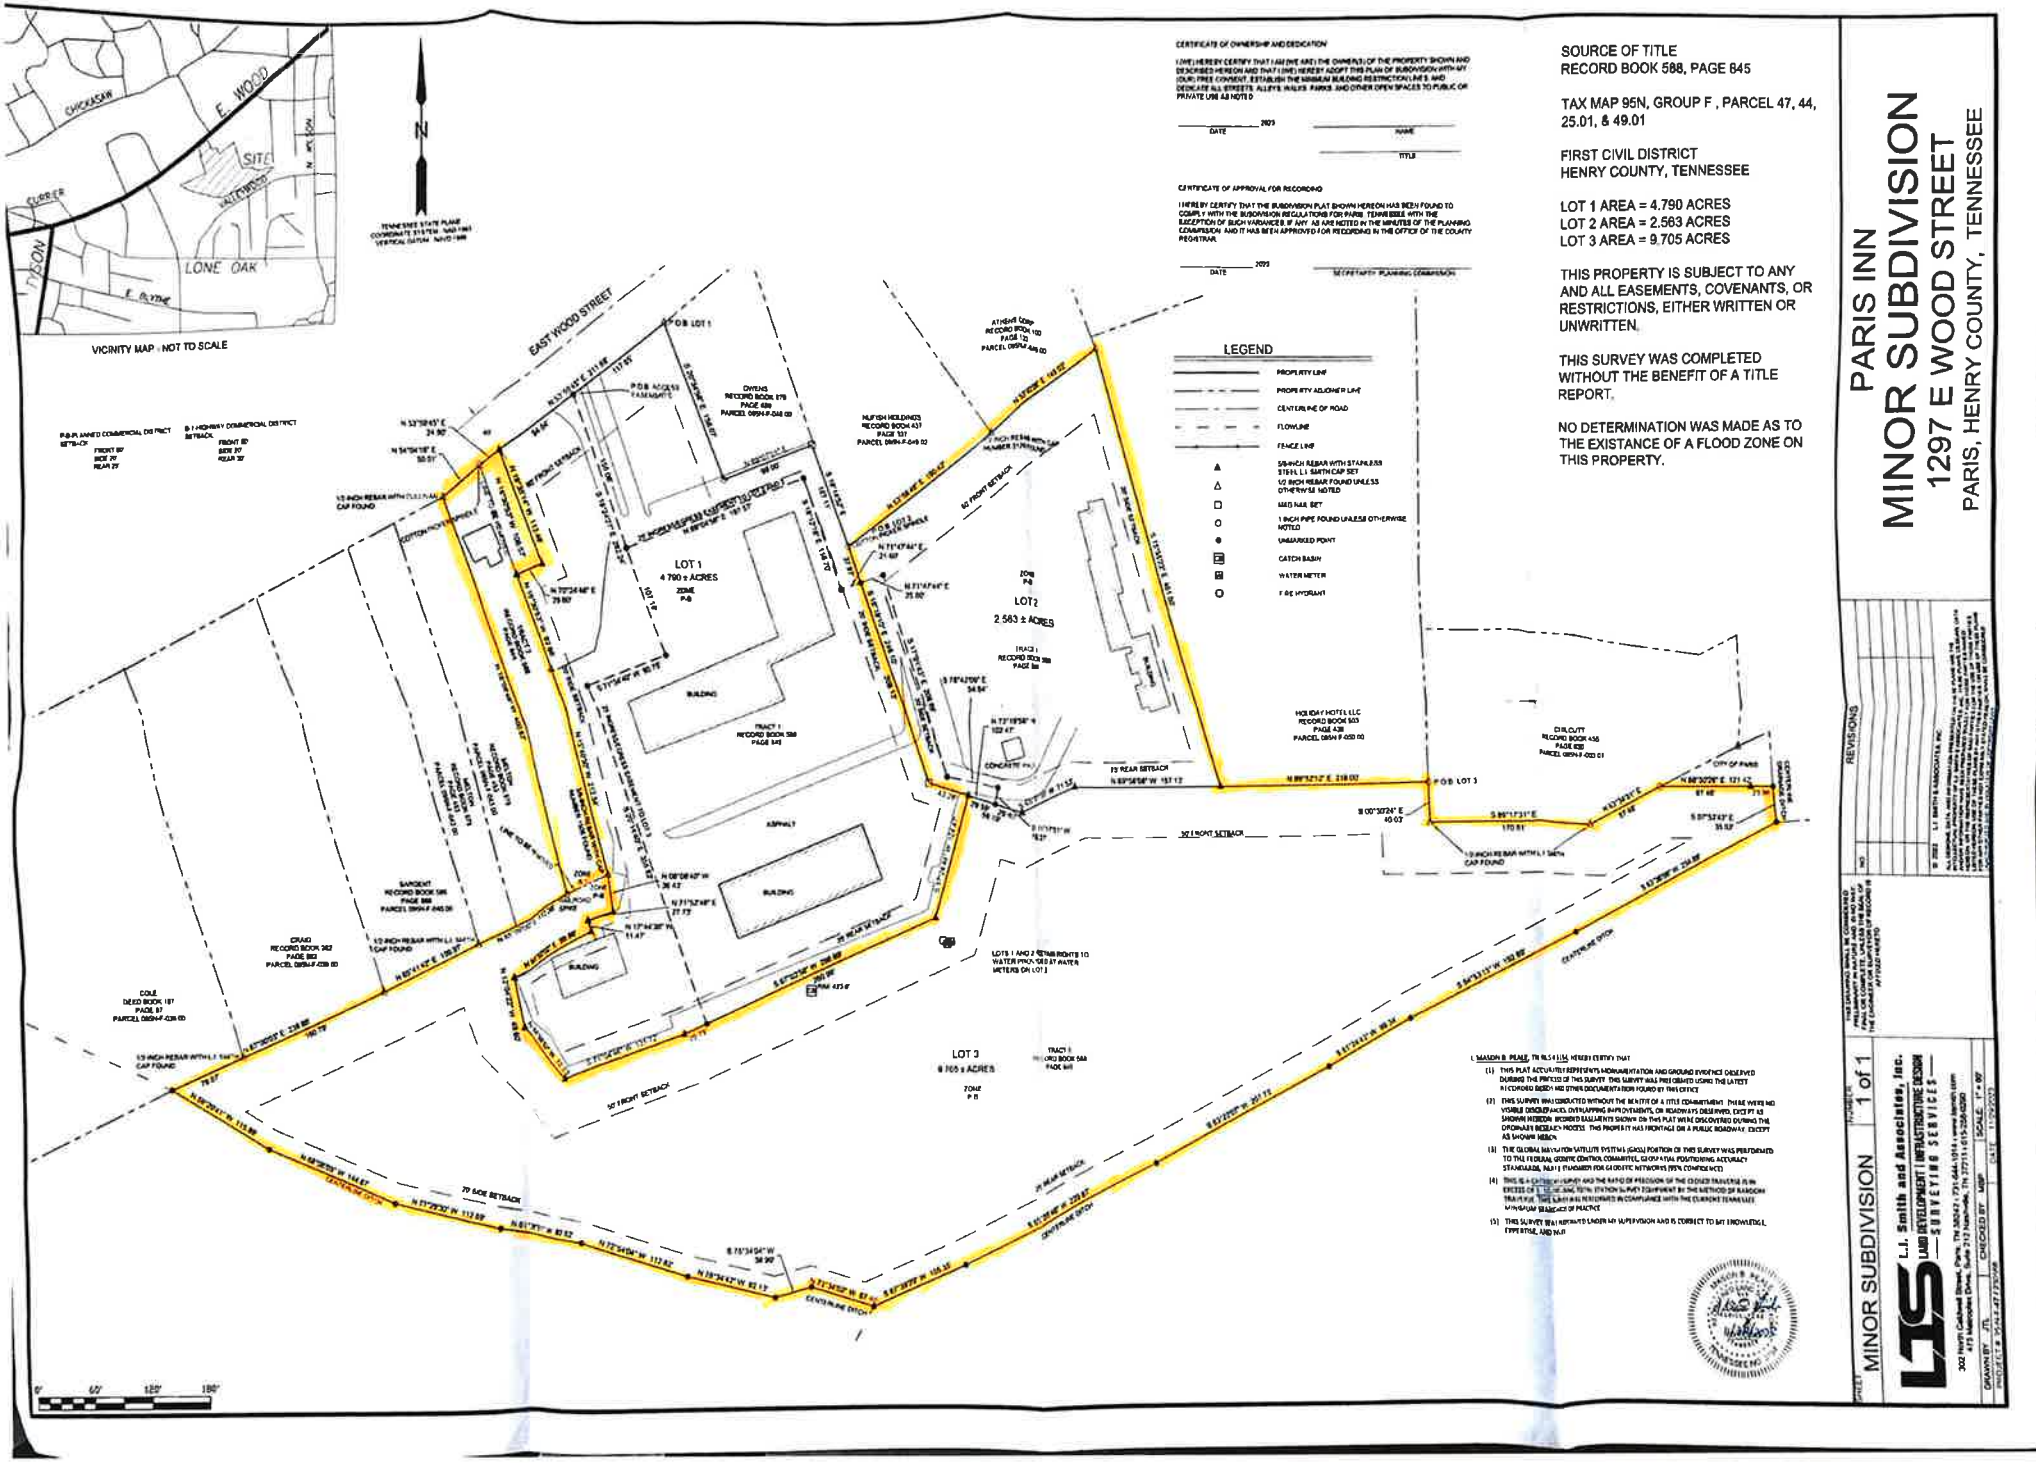

I, MASON B. PEALE, TN RLS # [illegible] HEREBY CERTIFY THAT

(1) THIS PLAT ACCURATELY REPRESENTS MONUMENTATION AND GROUND EVIDENCE OBSERVED DURING THE PROCESS OF THIS SURVEY. THIS SURVEY WAS PREPARED USING THE LATEST RECORDED DEEDS AND OTHER DOCUMENTATION FOUND BY THIS OFFICE.

(2) THIS SURVEY WAS CONDUCTED WITHOUT THE BENEFIT OF A TITLE COMMITMENT. THERE WERE NO VISIBLE DISCREPANCIES, OVERLAPPING IMPROVEMENTS, OR ROADWAYS OBSERVED, EXCEPT AS SHOWN HEREON. RECORDED EASEMENTS SHOWN ON THIS PLAT WERE DISCOVERED DURING THE ORDINARY RESEARCH PROCESS. THIS PROPERTY HAS FRONTAGE ON A PUBLIC ROADWAY, EXCEPT AS SHOWN HEREON.

(3) THE GLOBAL NAVIGATION SATELLITE SYSTEMS (GNSS) PORTION OF THIS SURVEY WAS PERFORMED TO THE FEDERAL GEODETIC CONTROL COMMITTEE, GRID/FIAM POSITIONING ACCURACY STANDARDS, PART 1 STANDARD FOR GEODETIC NETWORKS (95% CONFIDENCE).

(4) THIS IS A CATEGORY [illegible] SURVEY AND THE RATIO OF PRECISION OF THE CLOSED TRAVERSE IS IN EXCESS OF 1:10,000 AND 95% STATION SURVEY EQUIPMENT BY THE METHOD OF RANDOM TRAVERSE. THIS SURVEY WAS PERFORMED IN COMPLIANCE WITH THE CURRENT TENNESSEE MINIMUM STANDARDS OF PRACTICE.

(5) THIS SURVEY WAS PERFORMED UNDER MY SUPERVISION AND IS CORRECT TO MY KNOWLEDGE, EXPERTISE, AND BELIEF.

MASON B. PEALE
TENNESSEE REG. [illegible]

PARIS INN
MINOR SUBDIVISION
1297 E WOOD STREET
PARIS, HENRY COUNTY, TENNESSEE

REVISIONS
NO

© 2023 L.I. SMITH & ASSOCIATES, INC.
ALL DRAWINGS, DATA, AND INFORMATION CONTAINED HEREIN ARE THE PROPERTY OF L.I. SMITH & ASSOCIATES, INC. AND ARE NOT TO BE USED IN WHOLE OR IN PART FOR ANY PURPOSE OTHER THAN THAT FOR WHICH THEY WERE PREPARED WITHOUT THE WRITTEN CONSENT OF L.I. SMITH & ASSOCIATES, INC.

THIS DRAWING SHALL BE CONSIDERED INCOMPLETE AND INVALID UNLESS IT BEARS THE SEAL OF THE LICENSED LAND SURVEYOR OR ENGINEER OF RECORD IN AFFIXED HEREON.

SHEET MINOR SUBDIVISION NUMBER 1 of 1

L.I. Smith and Associates, Inc.
LAND DEVELOPMENT | INFRASTRUCTURE DESIGN
SURVEYING SERVICES
302 North Caldwell Street, Paris, TN 38242 | (731) 644-1914 | www.lismith.com
415 Mercedes Drive, Suite 210 Hohenwald, TN 38462 | (931) 548-1914

DRAWN BY: JTL CHECKED BY: MBP SCALE: 1" = 60' DATE: 4/5/2023
PROJECT # 2022-271.SUR