Book 239 page 559

LOT LOCATION SURVEY

W F S FINANCIAL CORP.

TOWN of KILMARNOCK
LANCASTER COUNTY, VIRGINIA

COMMONWEALTH OF VIRGINIA
WARREN R. KEYSER
CERTIFICATE No. 01109
CERTIFIED LAND SURVEYOR

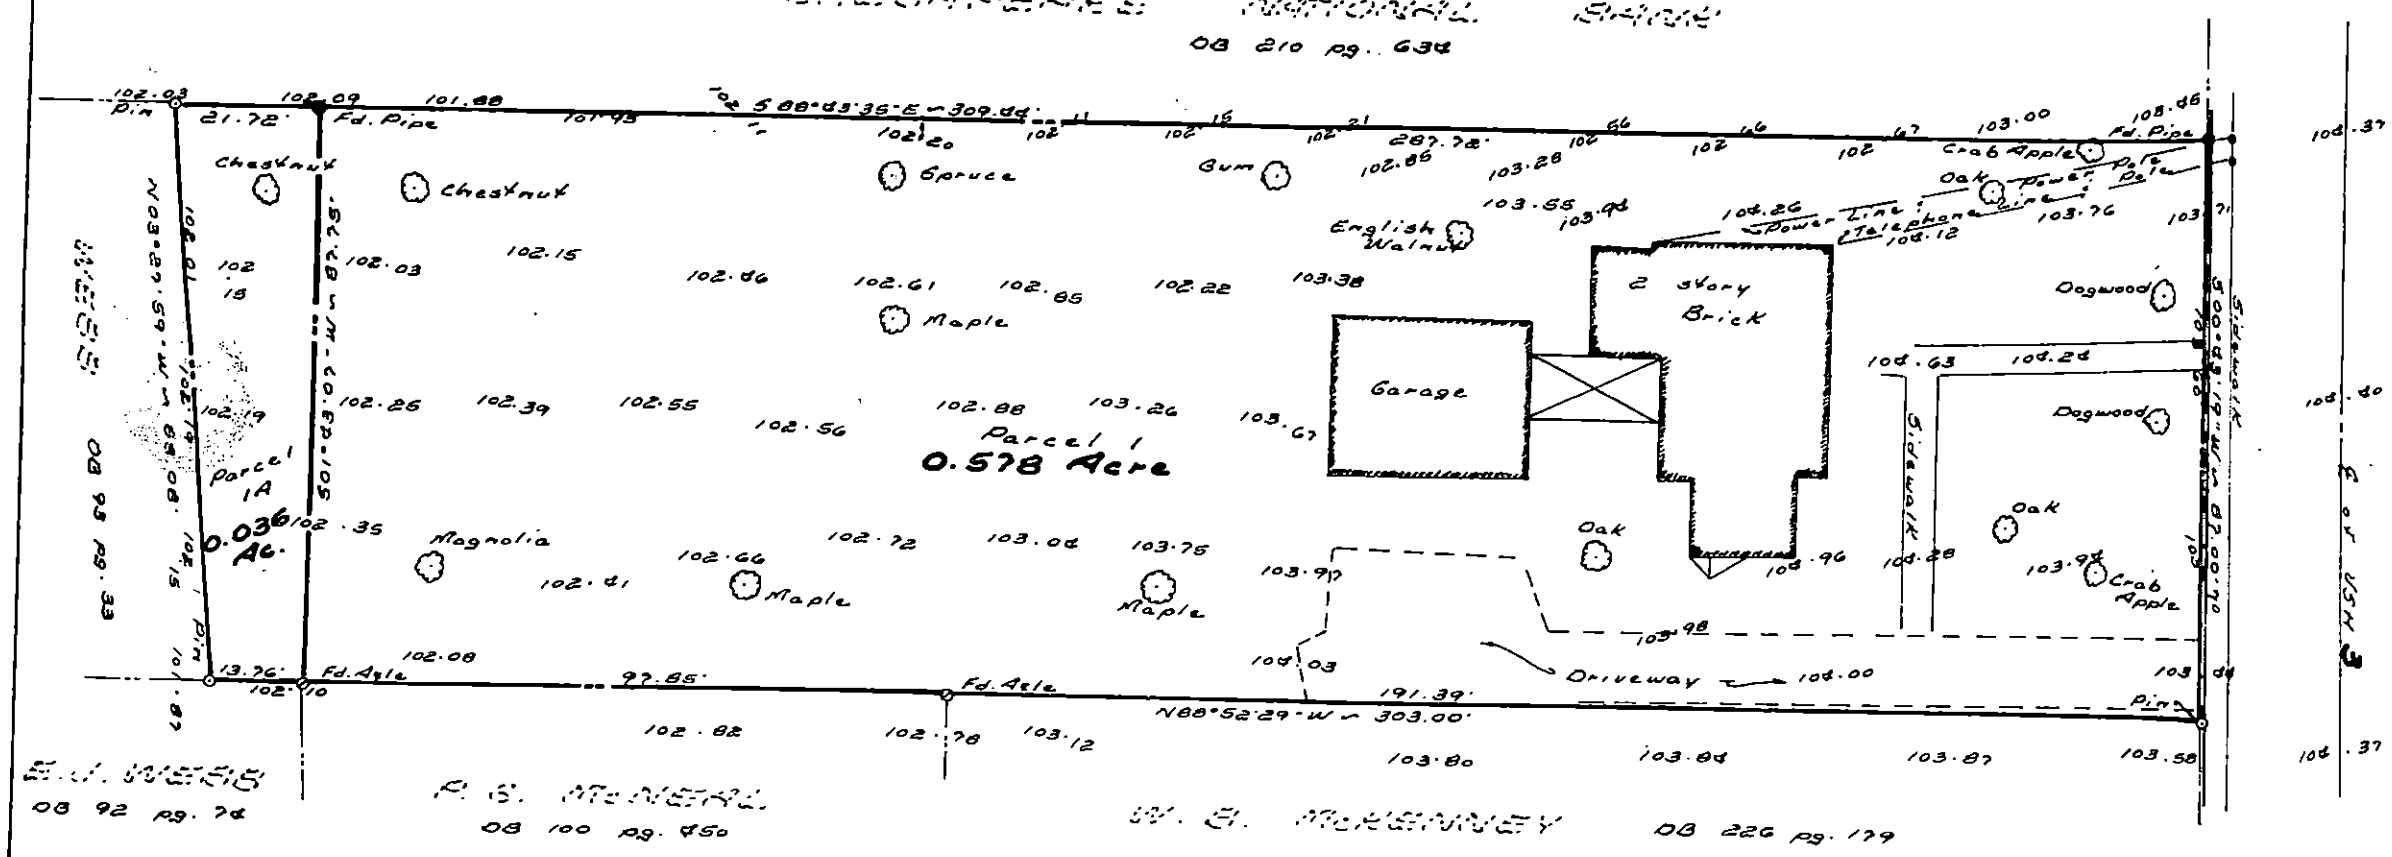

Note: All lines determined by deed descriptions, old surveys, and found points.

Virginia, to-wit:
In the Clerk's Office of the Circuit Court of Lancaster
Certified this 1st day of Nov. 1983
Recording fee paid $165.00
Tax paid $55.00 Court [illegible] with plat
and certificate submitted to [illegible] 4:20 o'clock P. M.
and fee paid $110.00 Tax under Section 58.54B all delinquent taxes having been paid.
Teste: Roberta H. Lewis, Clerk—Dep. Clerk.

I certify that this perimeter survey is correct to the best of my knowledge and belief subject to easements, servitudes, and covenants of record

Warren R. Keyser
Warren R. Keyser,
Certified Land Surveyor

Date: October 11, 1983 Scale: 1"=20'
TOMLIN, KEYSER & DILLARD P.C.
WICOMICO CHURCH, VA.
TAPPAHANNOCK, VA.-Branch
Drawn by WRW Job No LS 1223
Checked by R.H.M.
Secy. No 2342(U)24 FB. 360 pg. 1

Book 239 page 559