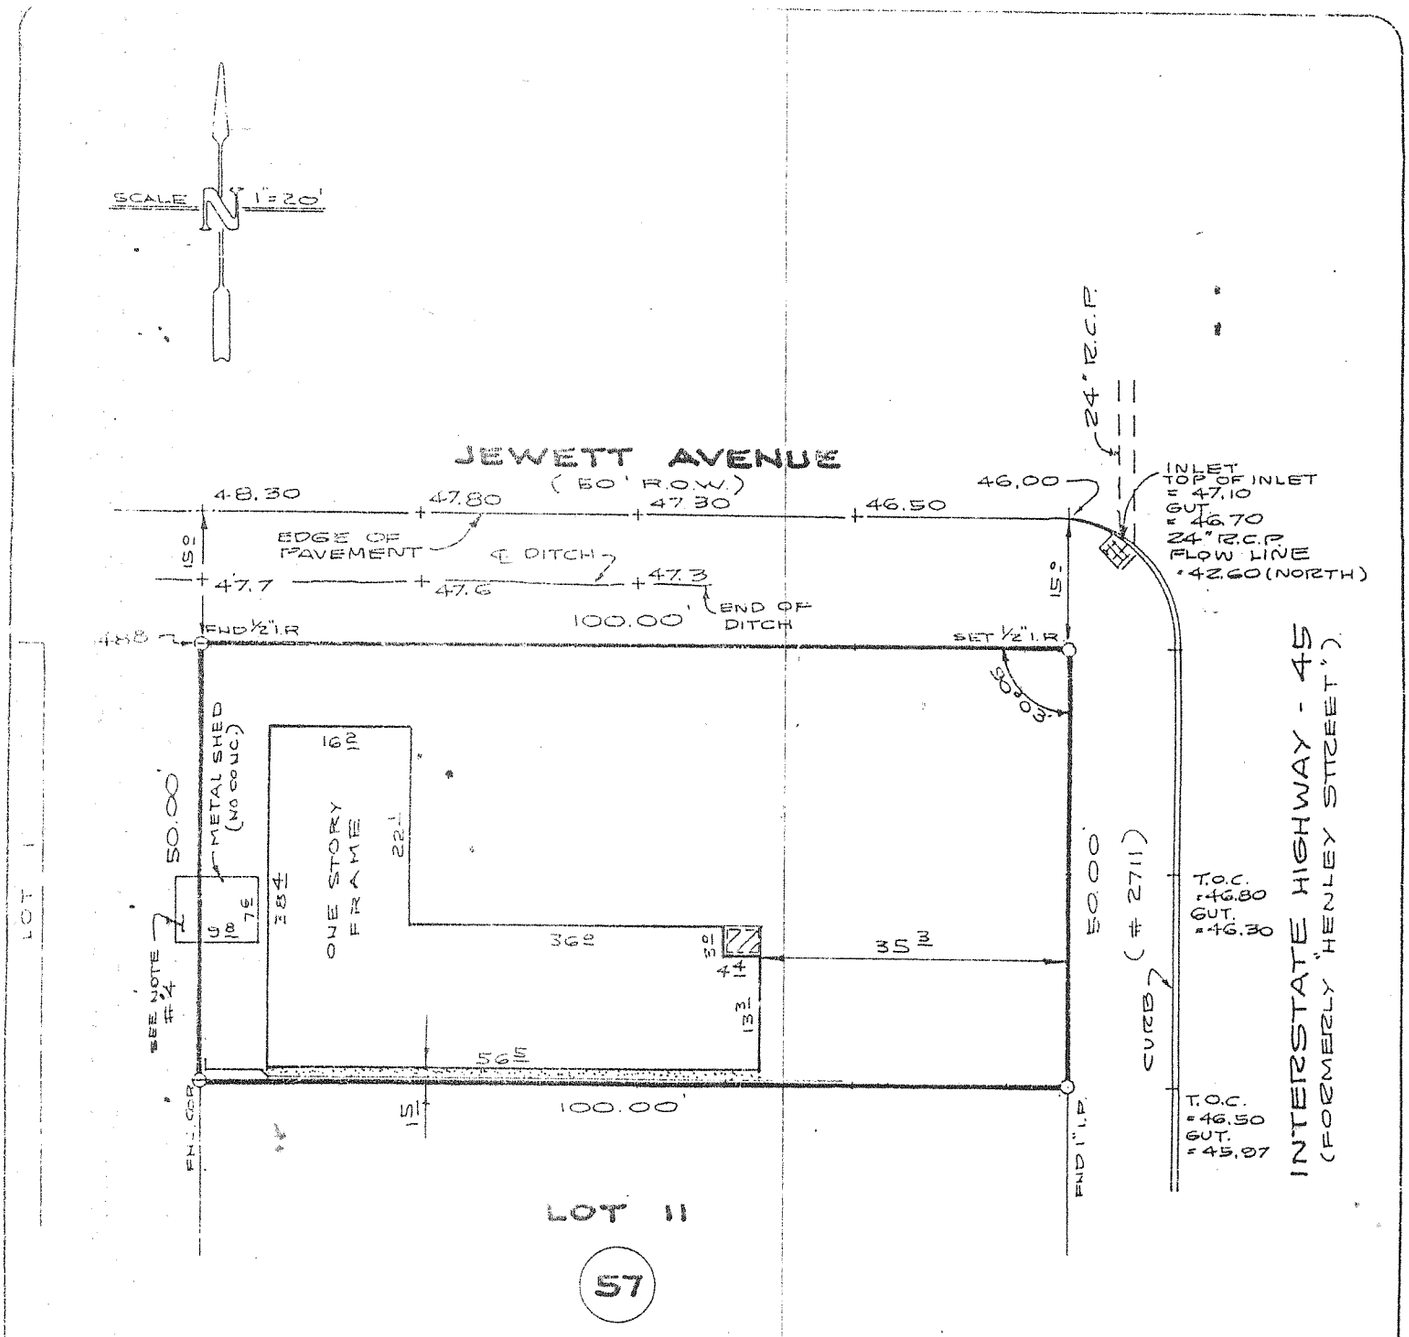

NOTES:

1) ELEVATIONS SHOWN HEREON ARE BASED ON H.C.F.C.D. MONUMENT E101 - BM07 (ELEV. = 43.81 - 1978 ADJ.). TO CONVERT TO 1973 ADJ., ADD 0.70 FT TO ELEV. SHOWN.
2) THE SURVEYOR HAS NOT ABSTRACTED THE SUBJECT PROPERTY.
3) THIS SURVEY IS CERTIFIED FOR THIS TRANSACTION ONLY.
4) METAL SHED (NO CONC.) OVER THE PROPERTY LINE AS SHOWN.

LOT	BLOCK	SUBDIVISION	SECTION
12	5	OK - WITH 2nd. ADDITION	

COUNTY	STATE	RECORDED
HARRIS	TEXAS	VOL 2 PG. 11

ADDRESS 2711 NORTH FREEWAY (

PURCHASER EVANS ANIMAL CLINIC, ...

American Surveying Company of Houston, Inc.
2200 W. Loop South, Suite 600
Houston, Texas 77027
(713) 871-0094

STATE OF TEXAS REGISTERED JOHN A. MILLER 2094 PROFESSIONAL LAND SURVEYOR

Subject Property ZONE "X" IS NOT (OUTSIDE 500 YRS.) Located in a Federal Insurance Administration designated Flood Hazard Area

As per map 480296

Panel 0240 G Dated 9-28-91

6-4-92 (T.R.)
1-30-92 (RESALE)
7-30-91 (ELEV.)

DATE 11-8-90

TITLE CO. STC - LOOP

G.F.# 92108027

J.O.# 10006492 (10049692)

I certify that this survey was this day made on the ground of the property legally described hereon, (or on ...), and there are no encroachments