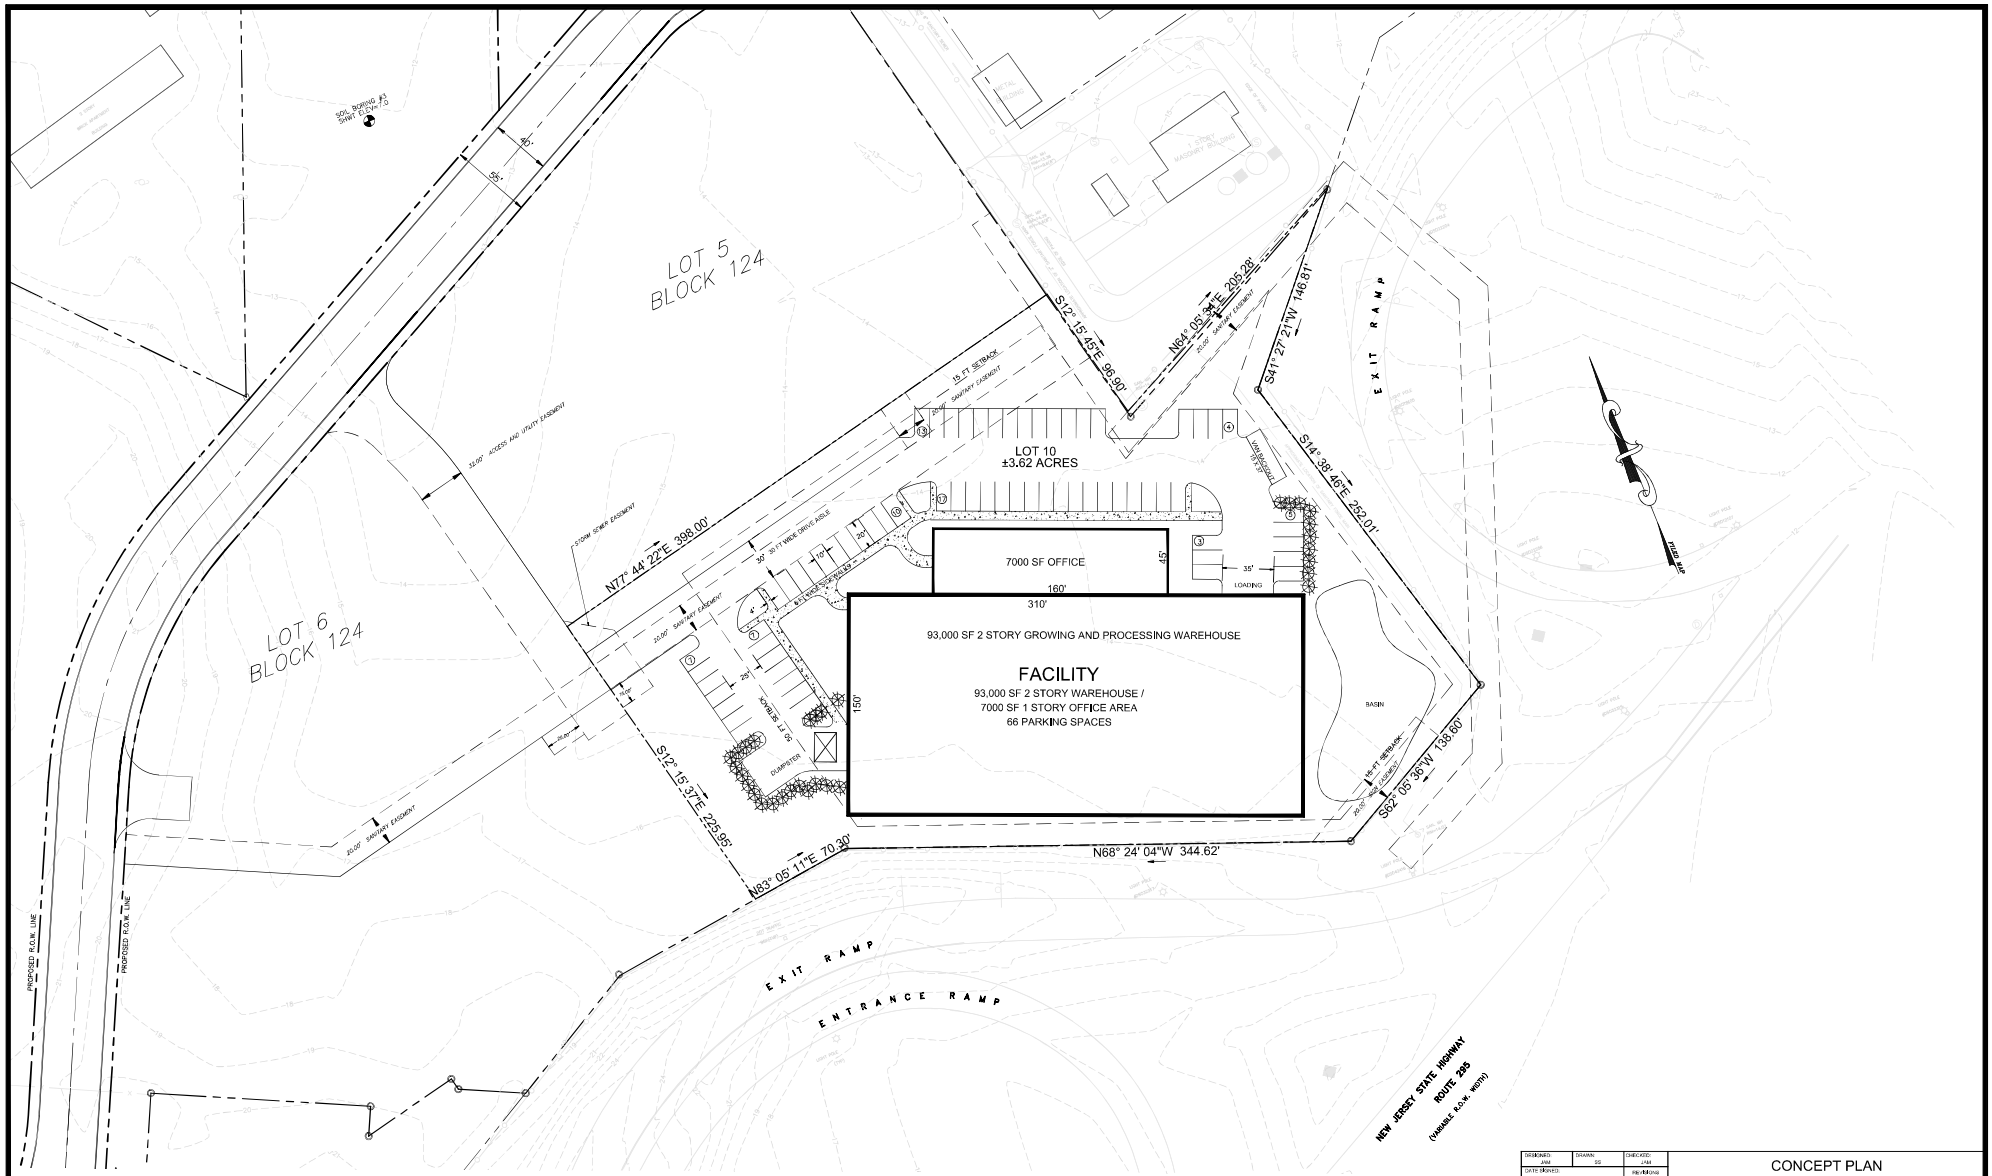

GRAPHIC SCALE

40 0 20 40 80 160

(IN FEET)
1 inch = 40 ft.

DESIGNED: JAM	DRAWN: SS	CHECKED: JAM	CONCEPT PLAN
DATE DRAWED:		REVISIONS: NO. DATE	LODGE AVE BLOCK 124, LOT 10 PAULSBORO TOWNSHIP GLOUCESTER COUNTY, NEW JERSEY
JOSEPH A. MANCINI New Jersey Professional Engineer Lic. No. 24GE04579300		SCALE: 1"=40'	DATE: 6/6/22
		PROJECT NO.: 22-068	SHEET: 1 OF 1

TRISTATE ENGINEERING AND SURVEYING, PC
P.O. BOX 1304 BLACKWOOD, NJ 08012
OFFICE: (856) 677-4742 FAX: (856) 875-2024
www.tristatecivil.com

Date: Jun 06, 2022, 3:59pm

User ID: Joe File: E:\Dropbox\Tri State Engineering\Projects\22-068 Block 124 Lot 2 Paulsboro - Terry, P-984\Drawings\Engineering\22-068 Concept Plan.dwg 24x36 CONCEPT